CONTRACT NO. 72829

F.A.P. RTE.	SECTION	COUNTY	TOTAL SHEETS	SHEET NO.
75	84-12; 11-3	•	729	103
STA. 1553+00	TO STA. 1568+00			
FED. ROAD DIST. NO. 5	ILLINOIS	FED. AID PROJECT		

• SANGAMON AND CHRISTIAN

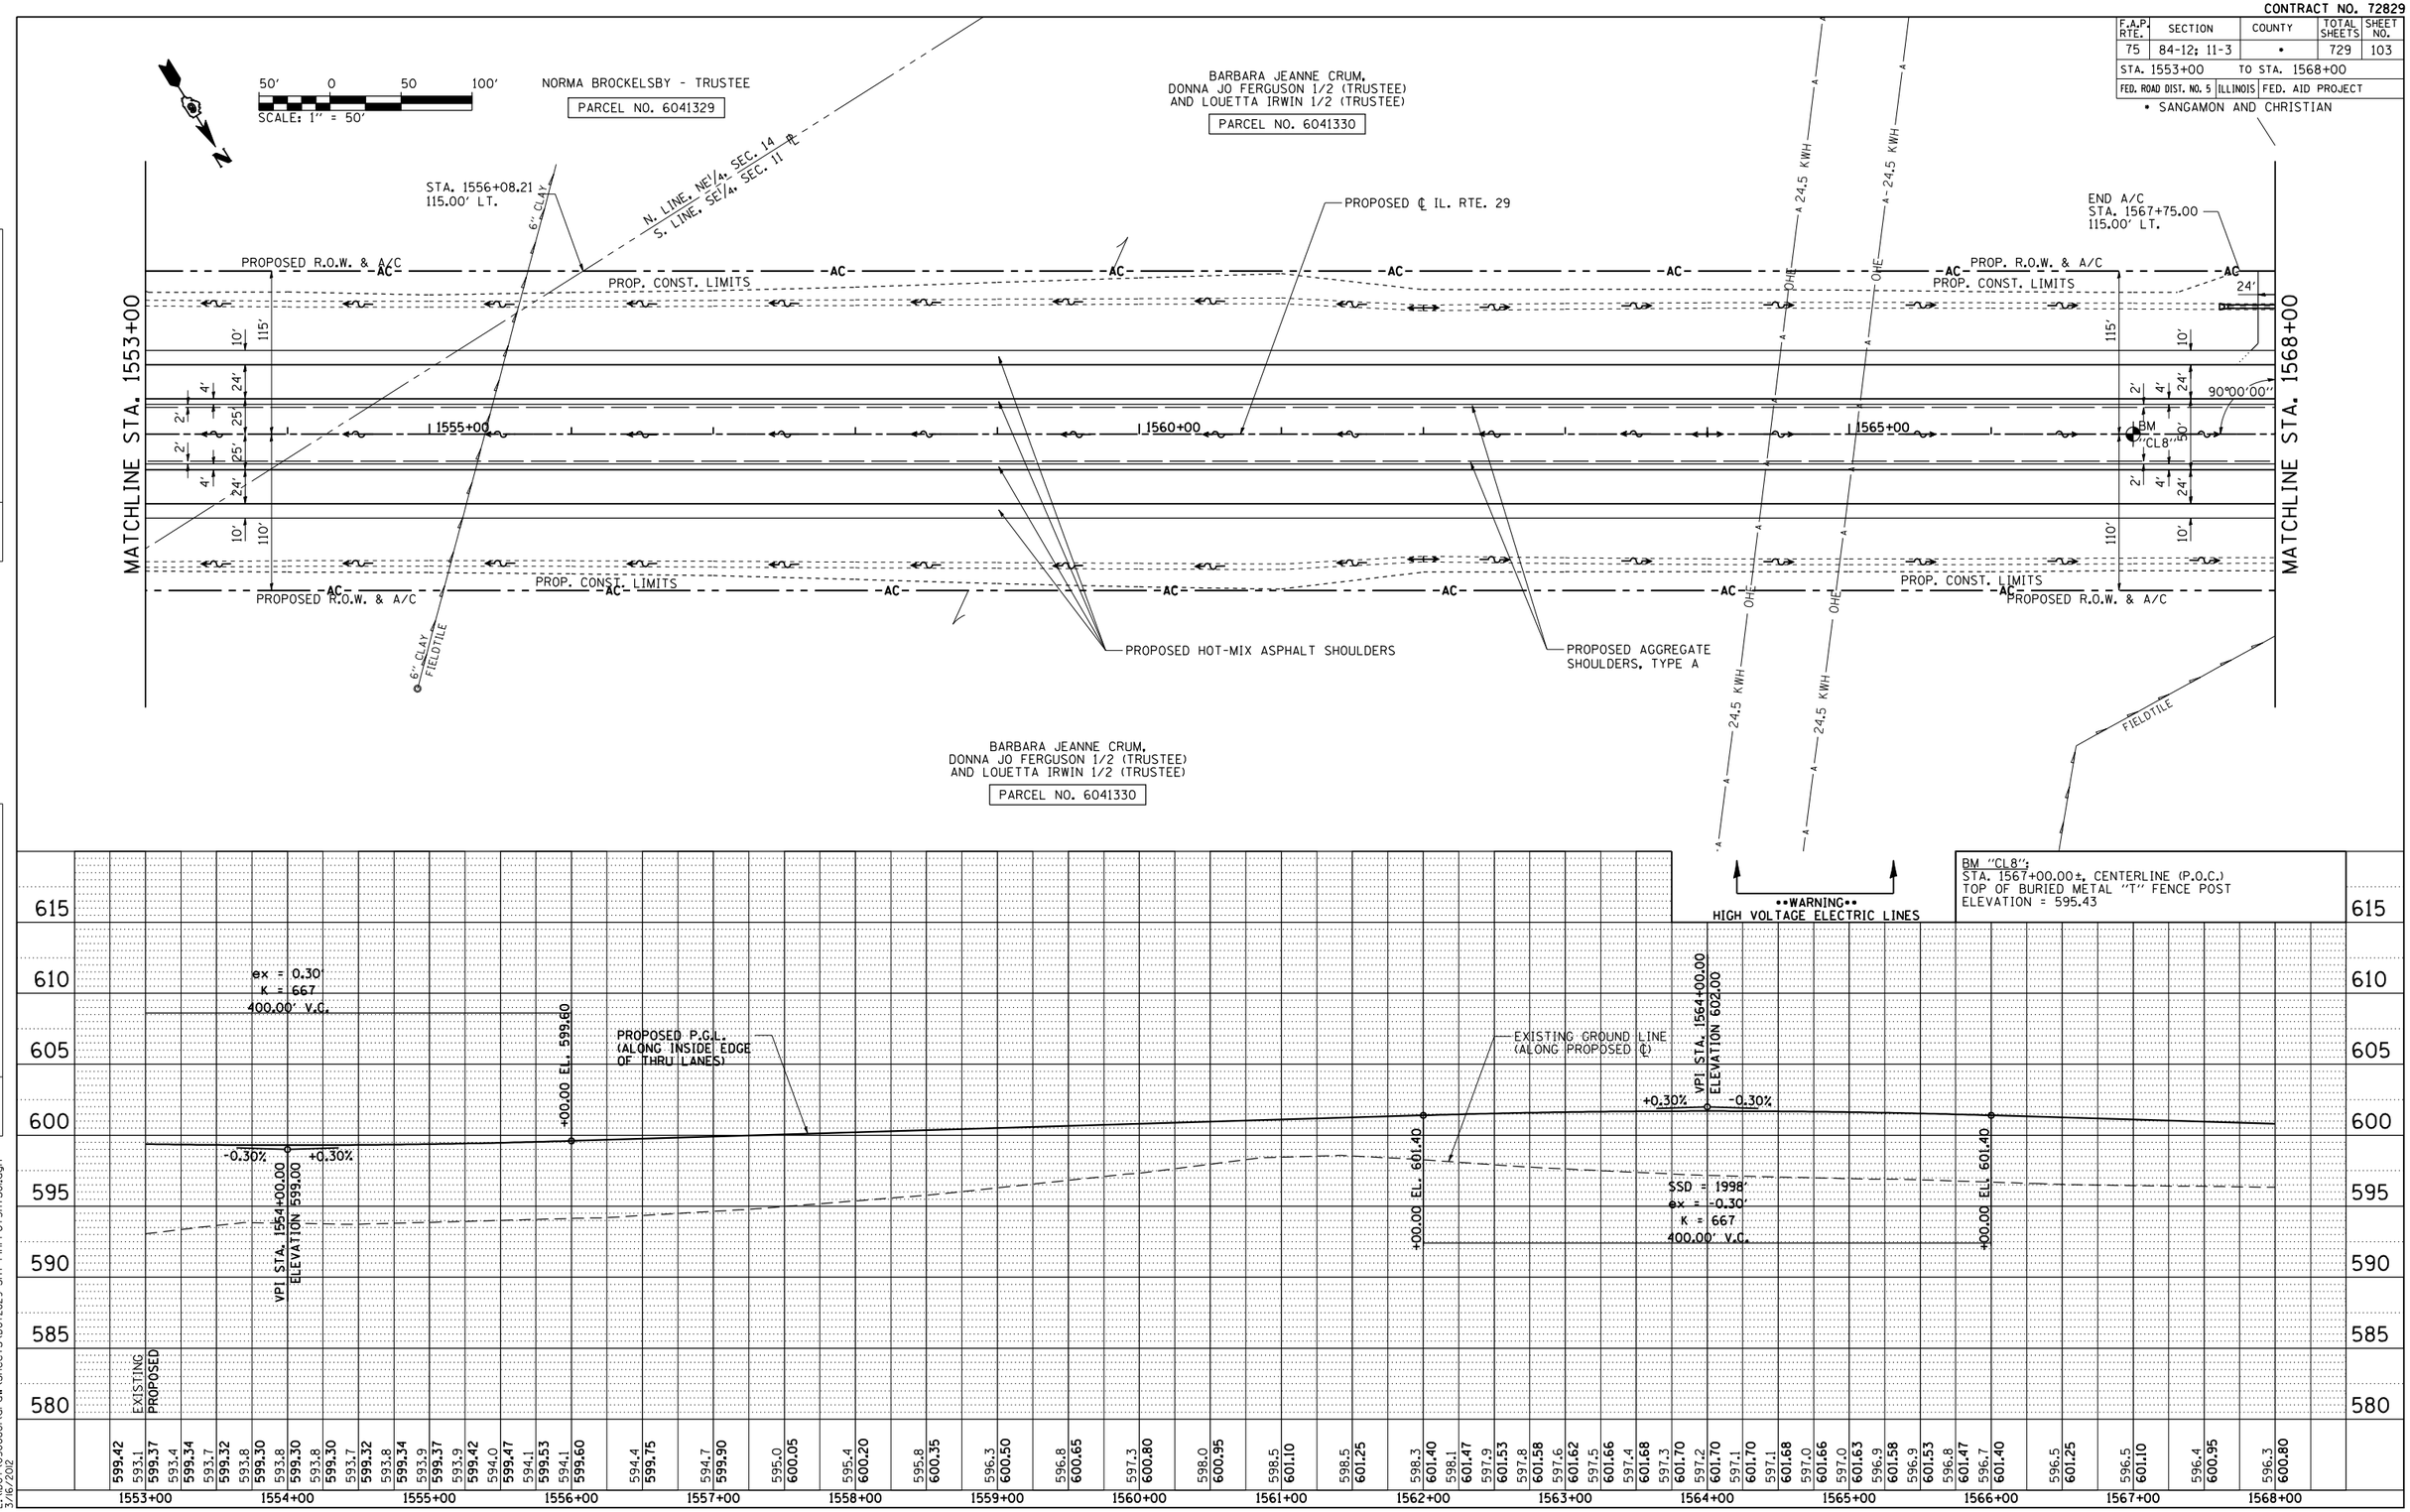

PLAN & PROFILE: IL. RTE 29 – STA. 1553+00 TO STA. 1568+00