CONTRACT NO. 72829

F.A.P. RTE.	SECTION	COUNTY	TOTAL SHEETS	SHEET NO.
75	84-12; 11-3	•	729	113
STA. 38+00		TO STA. 53+00		
FED. ROAD DIST. NO. 5	ILLINOIS	FED. AID PROJECT		

• SANGAMON AND CHRISTIAN

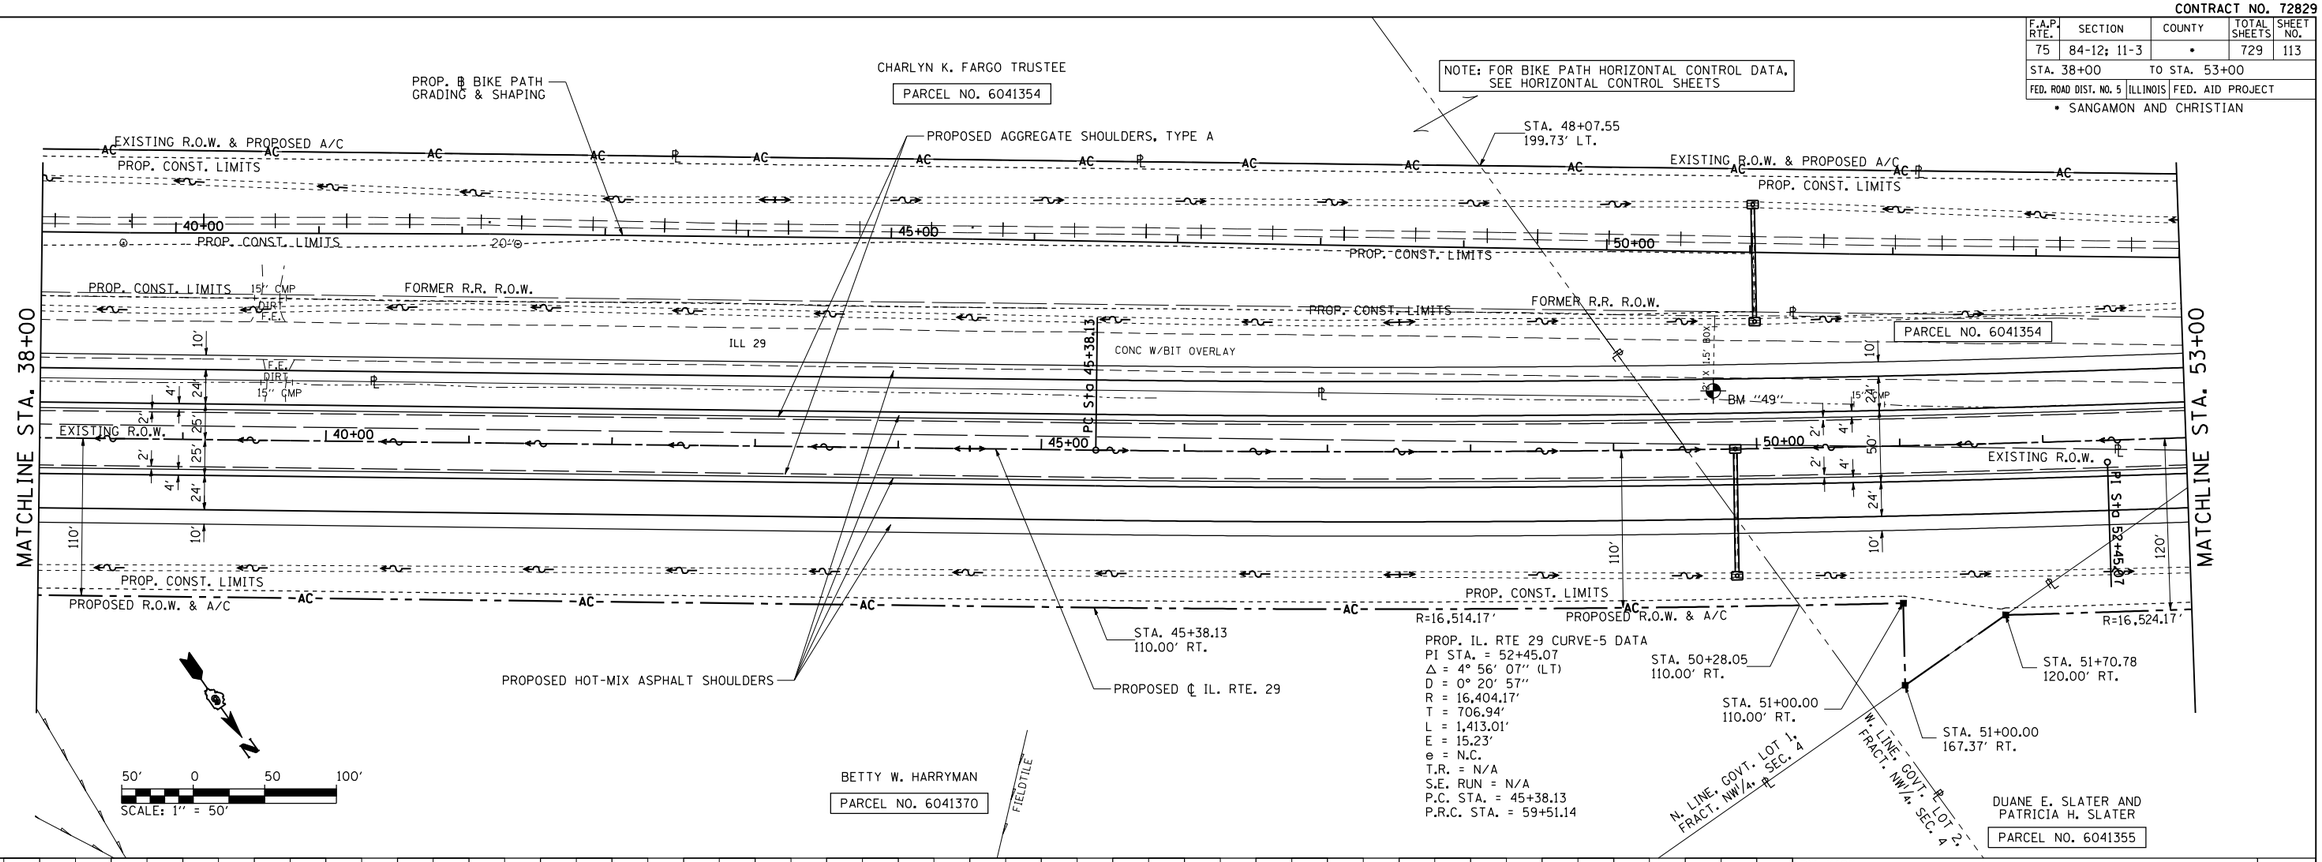

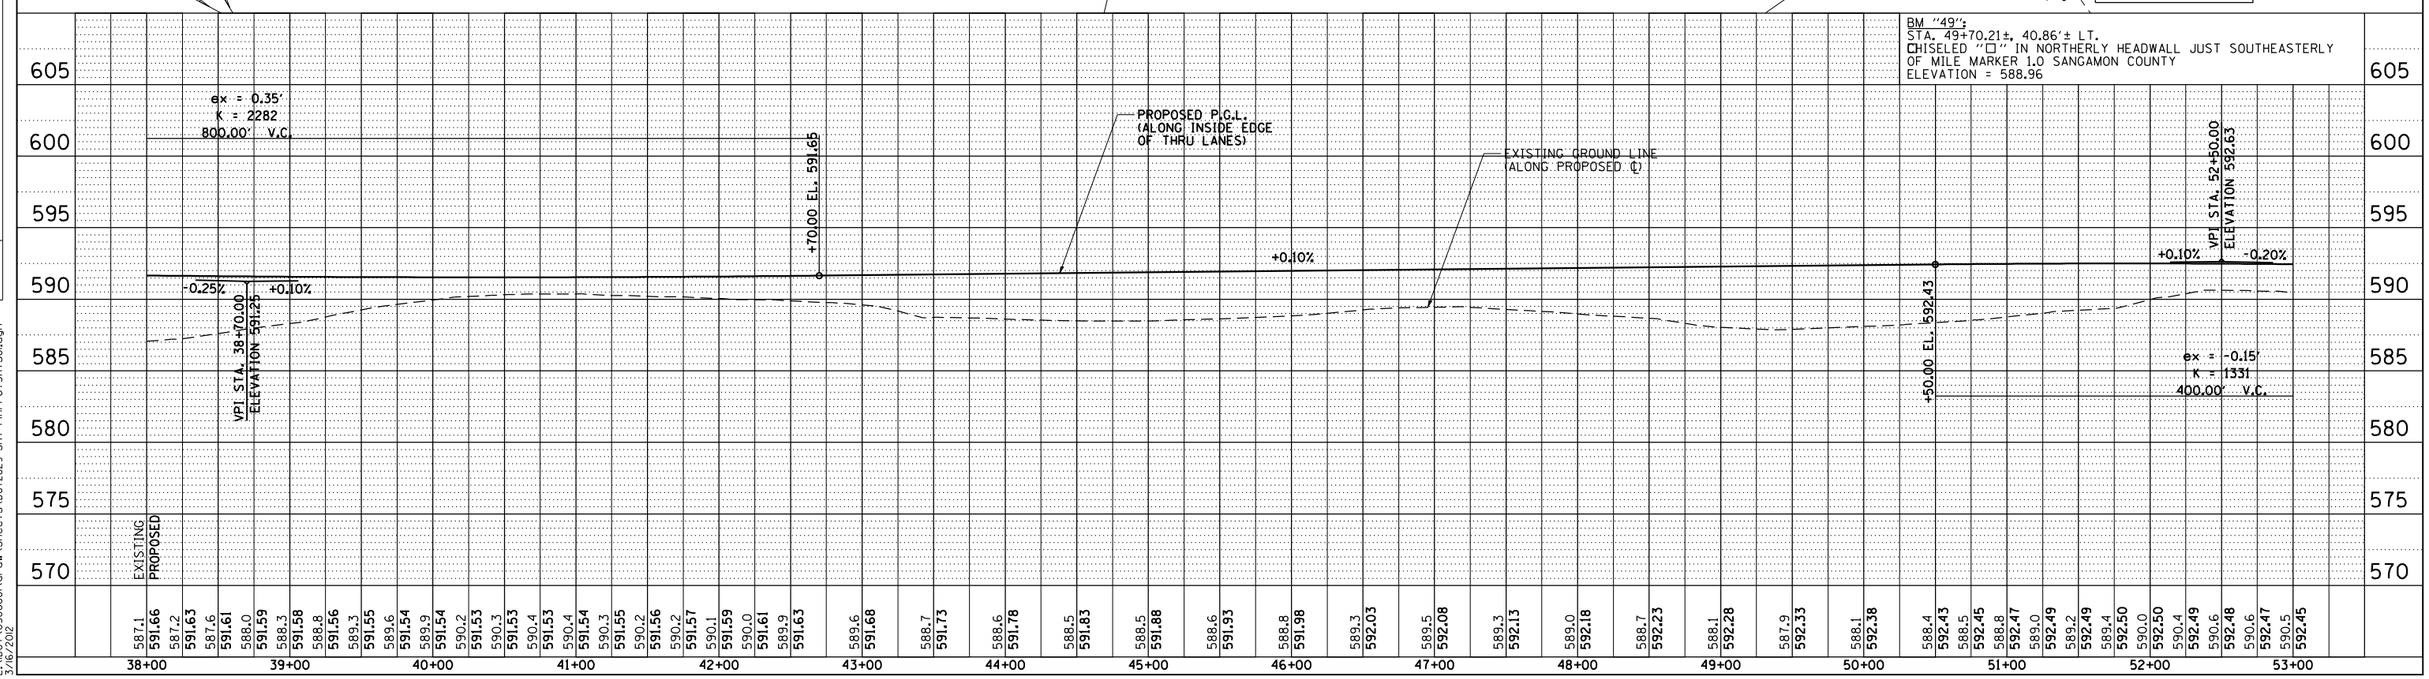

PLAN: SURVEYED | PLOTTED | ALIGNMENT CHECKED | R/W PLAT CHECKED | CADD FILE NAME | NOTE BOOK NO. | BY | DATE

PROFILE: SURVEYED | PLOTTED | GRADES CHECKED | BLDG. NOTED | STRUCTURE NOTATIONS CHKD | NOTE BOOK NO. | BY | DATE

PlnProfShts022
L:\IDOT\030660\draw\sheets\D672829-sht-PlnProfShts0.dgn
3/16/2012

PLAN & PROFILE: IL RTE 29 – STA. 38+00 TO STA. 53+00