CONTRACT NO. 72829

| F.A.P. RTE. | SECTION | COUNTY | TOTAL SHEETS | SHEET NO. |
|---|---|---|---|---|
| 75 | 84-12; 11-3 | • | 729 | 130 |
| STA. 696+81 | TO STA. 703+20.56 | | | |
| FED. ROAD DIST. NO. 5 | ILLINOIS | FED. AID PROJECT | | |

• SANGAMON AND CHRISTIAN

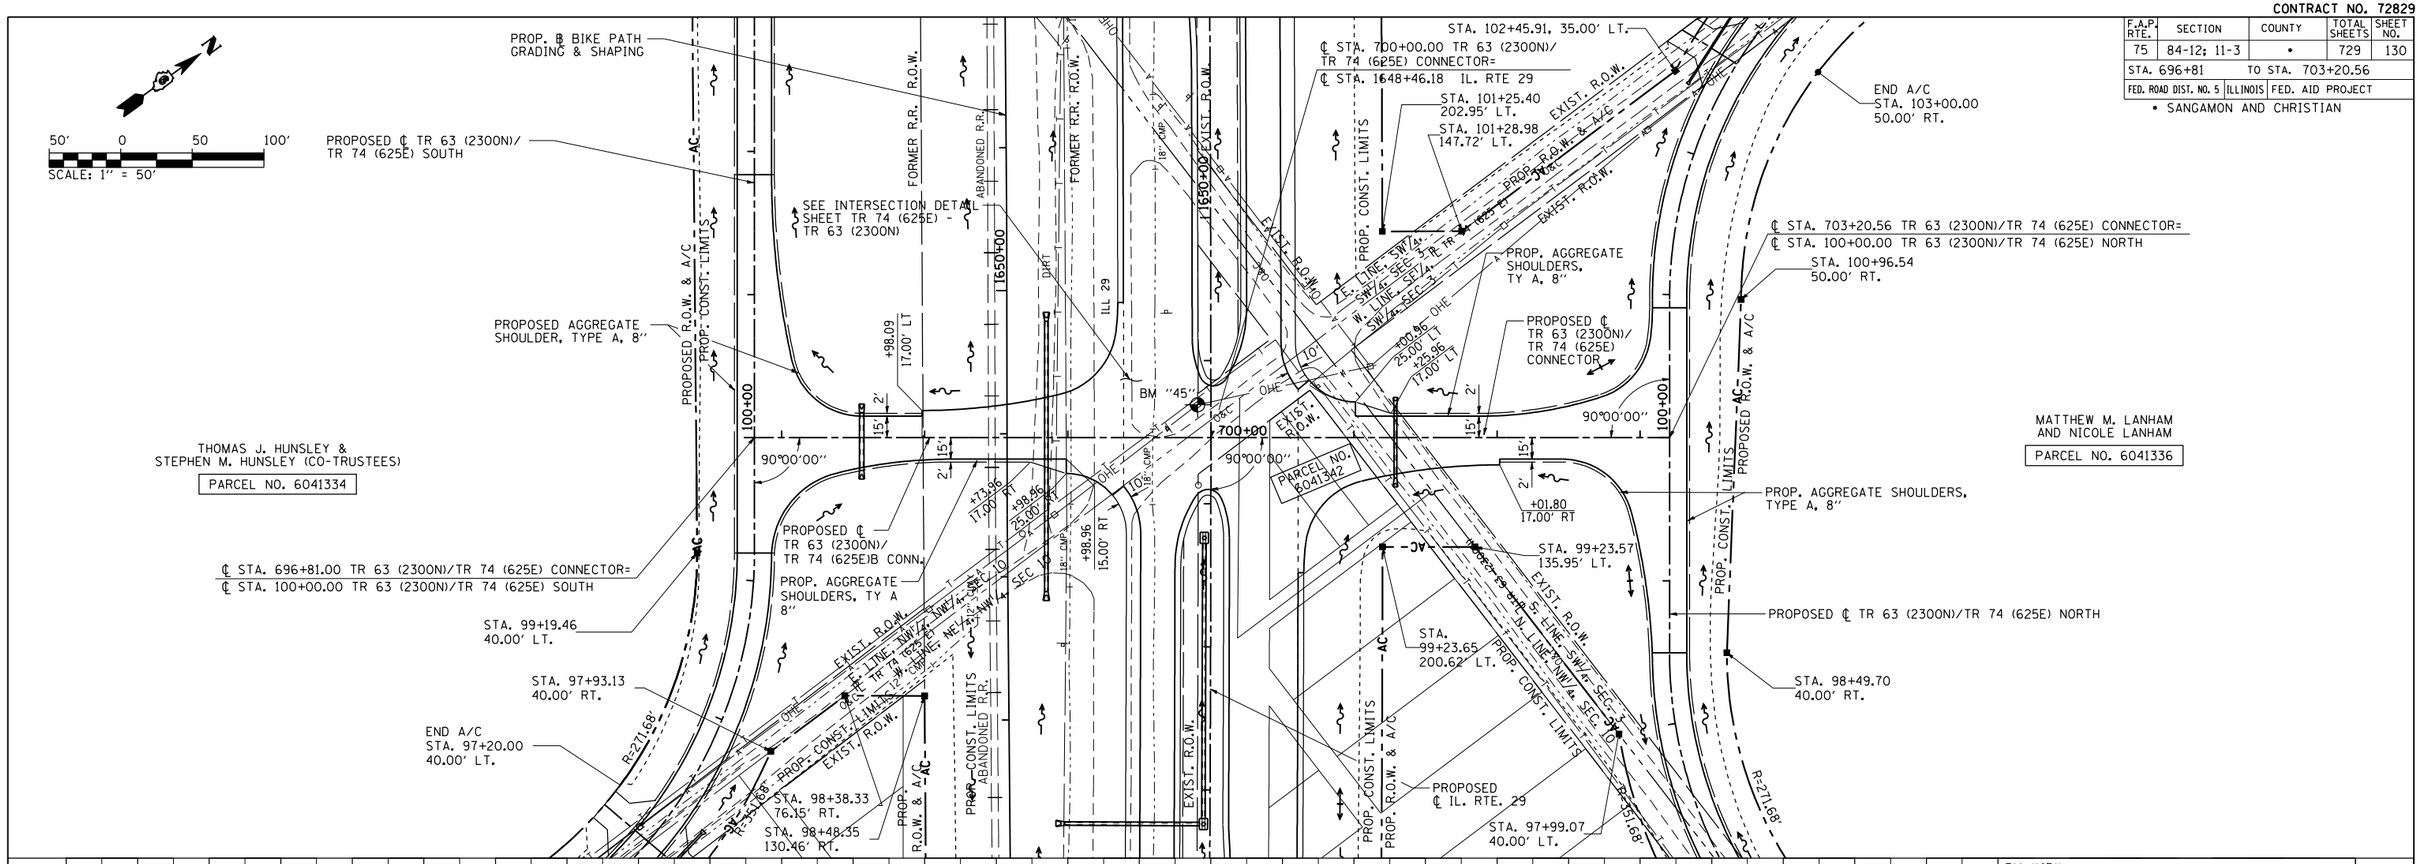


PLAN — SURVEYED / PLOTTED / ALIGNMENT CHECKED / R.O.W. MAP CHECKED / NOTE BOOK / NO. / FILE NAME / BY / DATE

PROFILE — SURVEYED / PLOTTED / GRADES CHECKED / S.M. NO. TIED / STRUCTURE NOTATNS CH'KD / NOTE BOOK / NO. / BY / DATE

PlnProfSht=043
L:\DOT\030660\draw\sheets\0672829-sht-PlnProfSht=030.dgn
4/20/2012

**PLAN & PROFILE: TR 63 (2300N)/TR 74 (625E) CONNECTOR – STA. 696+81 TO STA. 703+20.56**