CONTRACT NO. 72829

F.A.P. RTE.	SECTION	COUNTY	TOTAL SHEETS	SHEET NO.
75	84-12; 11-3	•	729	185
STA. 1403+00	TO STA. 1433+00			
FED. ROAD DIST. NO. 5	ILLINOIS	FED. AID PROJECT		

• SANGAMON AND CHRISTIAN

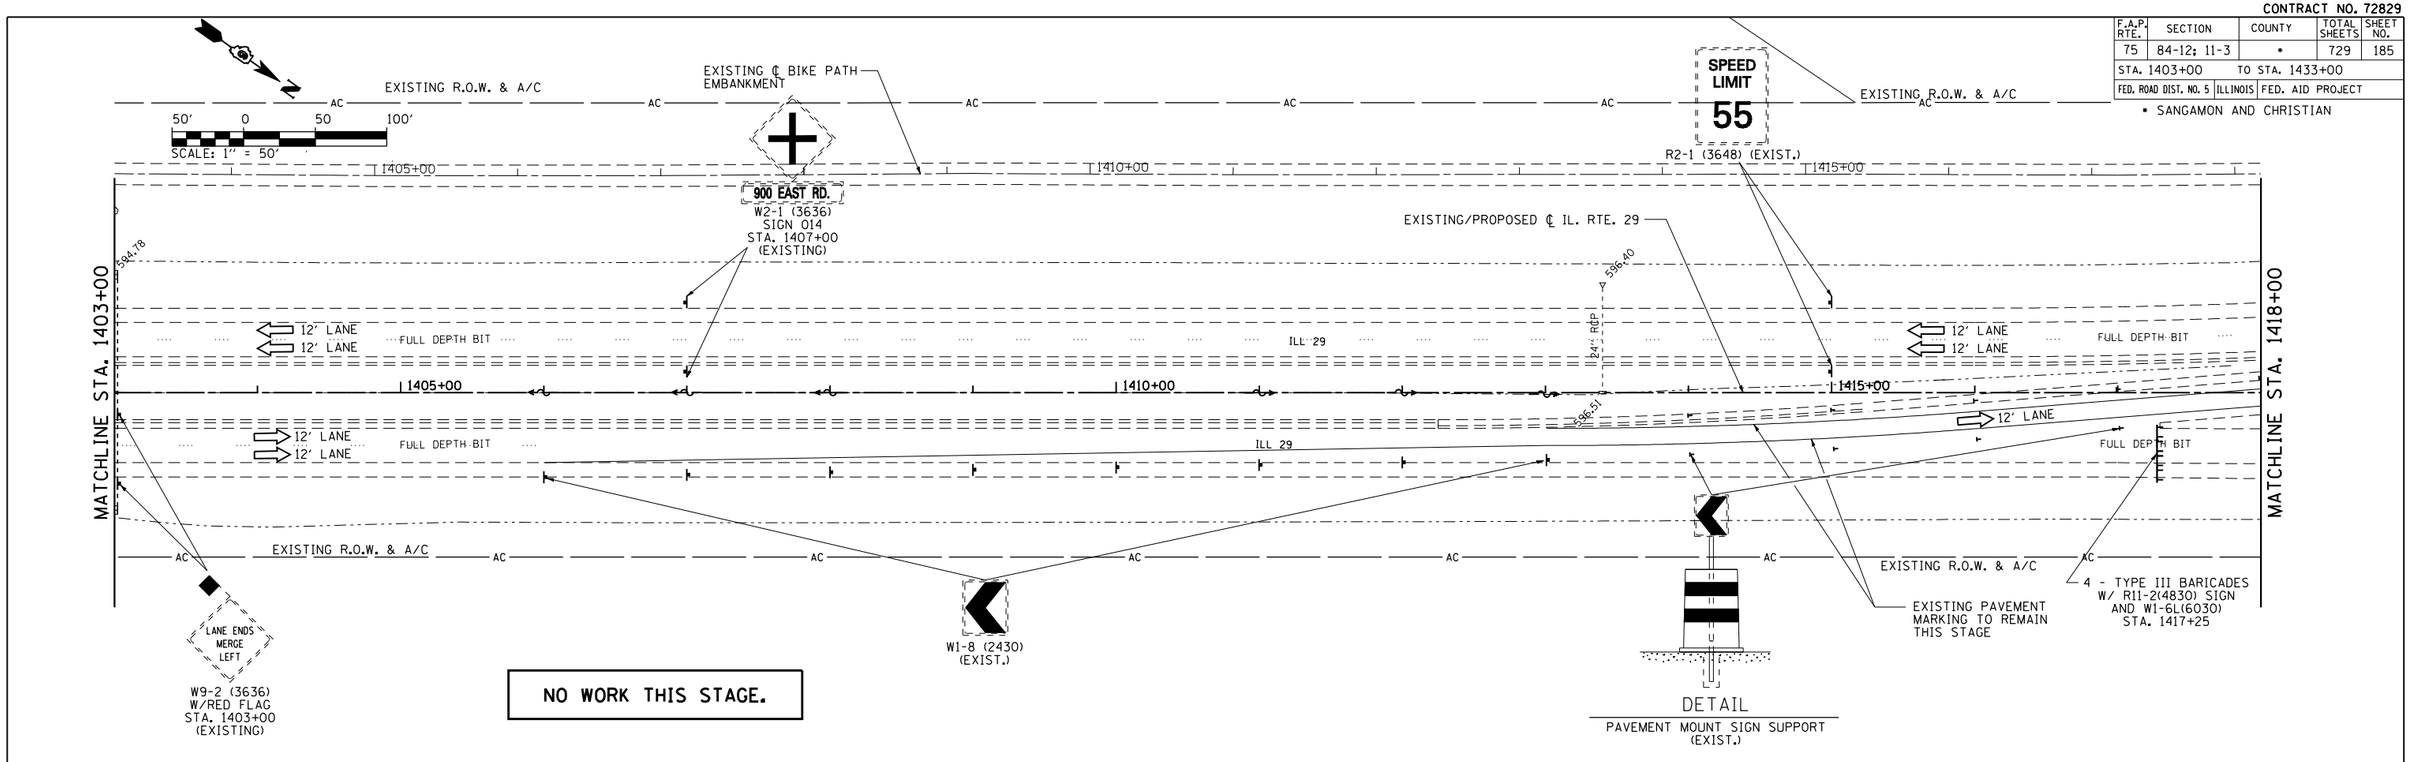

REVISIONS	
NAME	DATE

ILLINOIS DEPARTMENT OF TRANSPORTATION

MAINTENANCE OF TRAFFIC
STAGE 1
ILLINOIS RTE. 29

SCALE: 1" = 50'
DATE: 03/06/2012
DRAWN BY: R.A.H.
CHECKED BY: J.M.M.

Default
L:\IDOT\030660\draw\sheets\D672829-sht-MOTSTGL003.dgn
3/16/2012

MAINTENANCE OF TRAFFIC STAGE 1: IL. RTE. 29 – STA. 1403+00 TO STA. 1433+00