CONTRACT NO. 72829

| F.A.P. RTE. | SECTION | COUNTY | TOTAL SHEETS | SHEET NO. |
|---|---|---|---|---|
| 75 | 84-12; 11-3 | • | 729 | 202 |
| STA. 1583+00 | | TO STA. 1613+00 | | |
| FED. ROAD DIST. NO. 5 | ILLINOIS | FED. AID PROJECT | | |

• SANGAMON AND CHRISTIAN

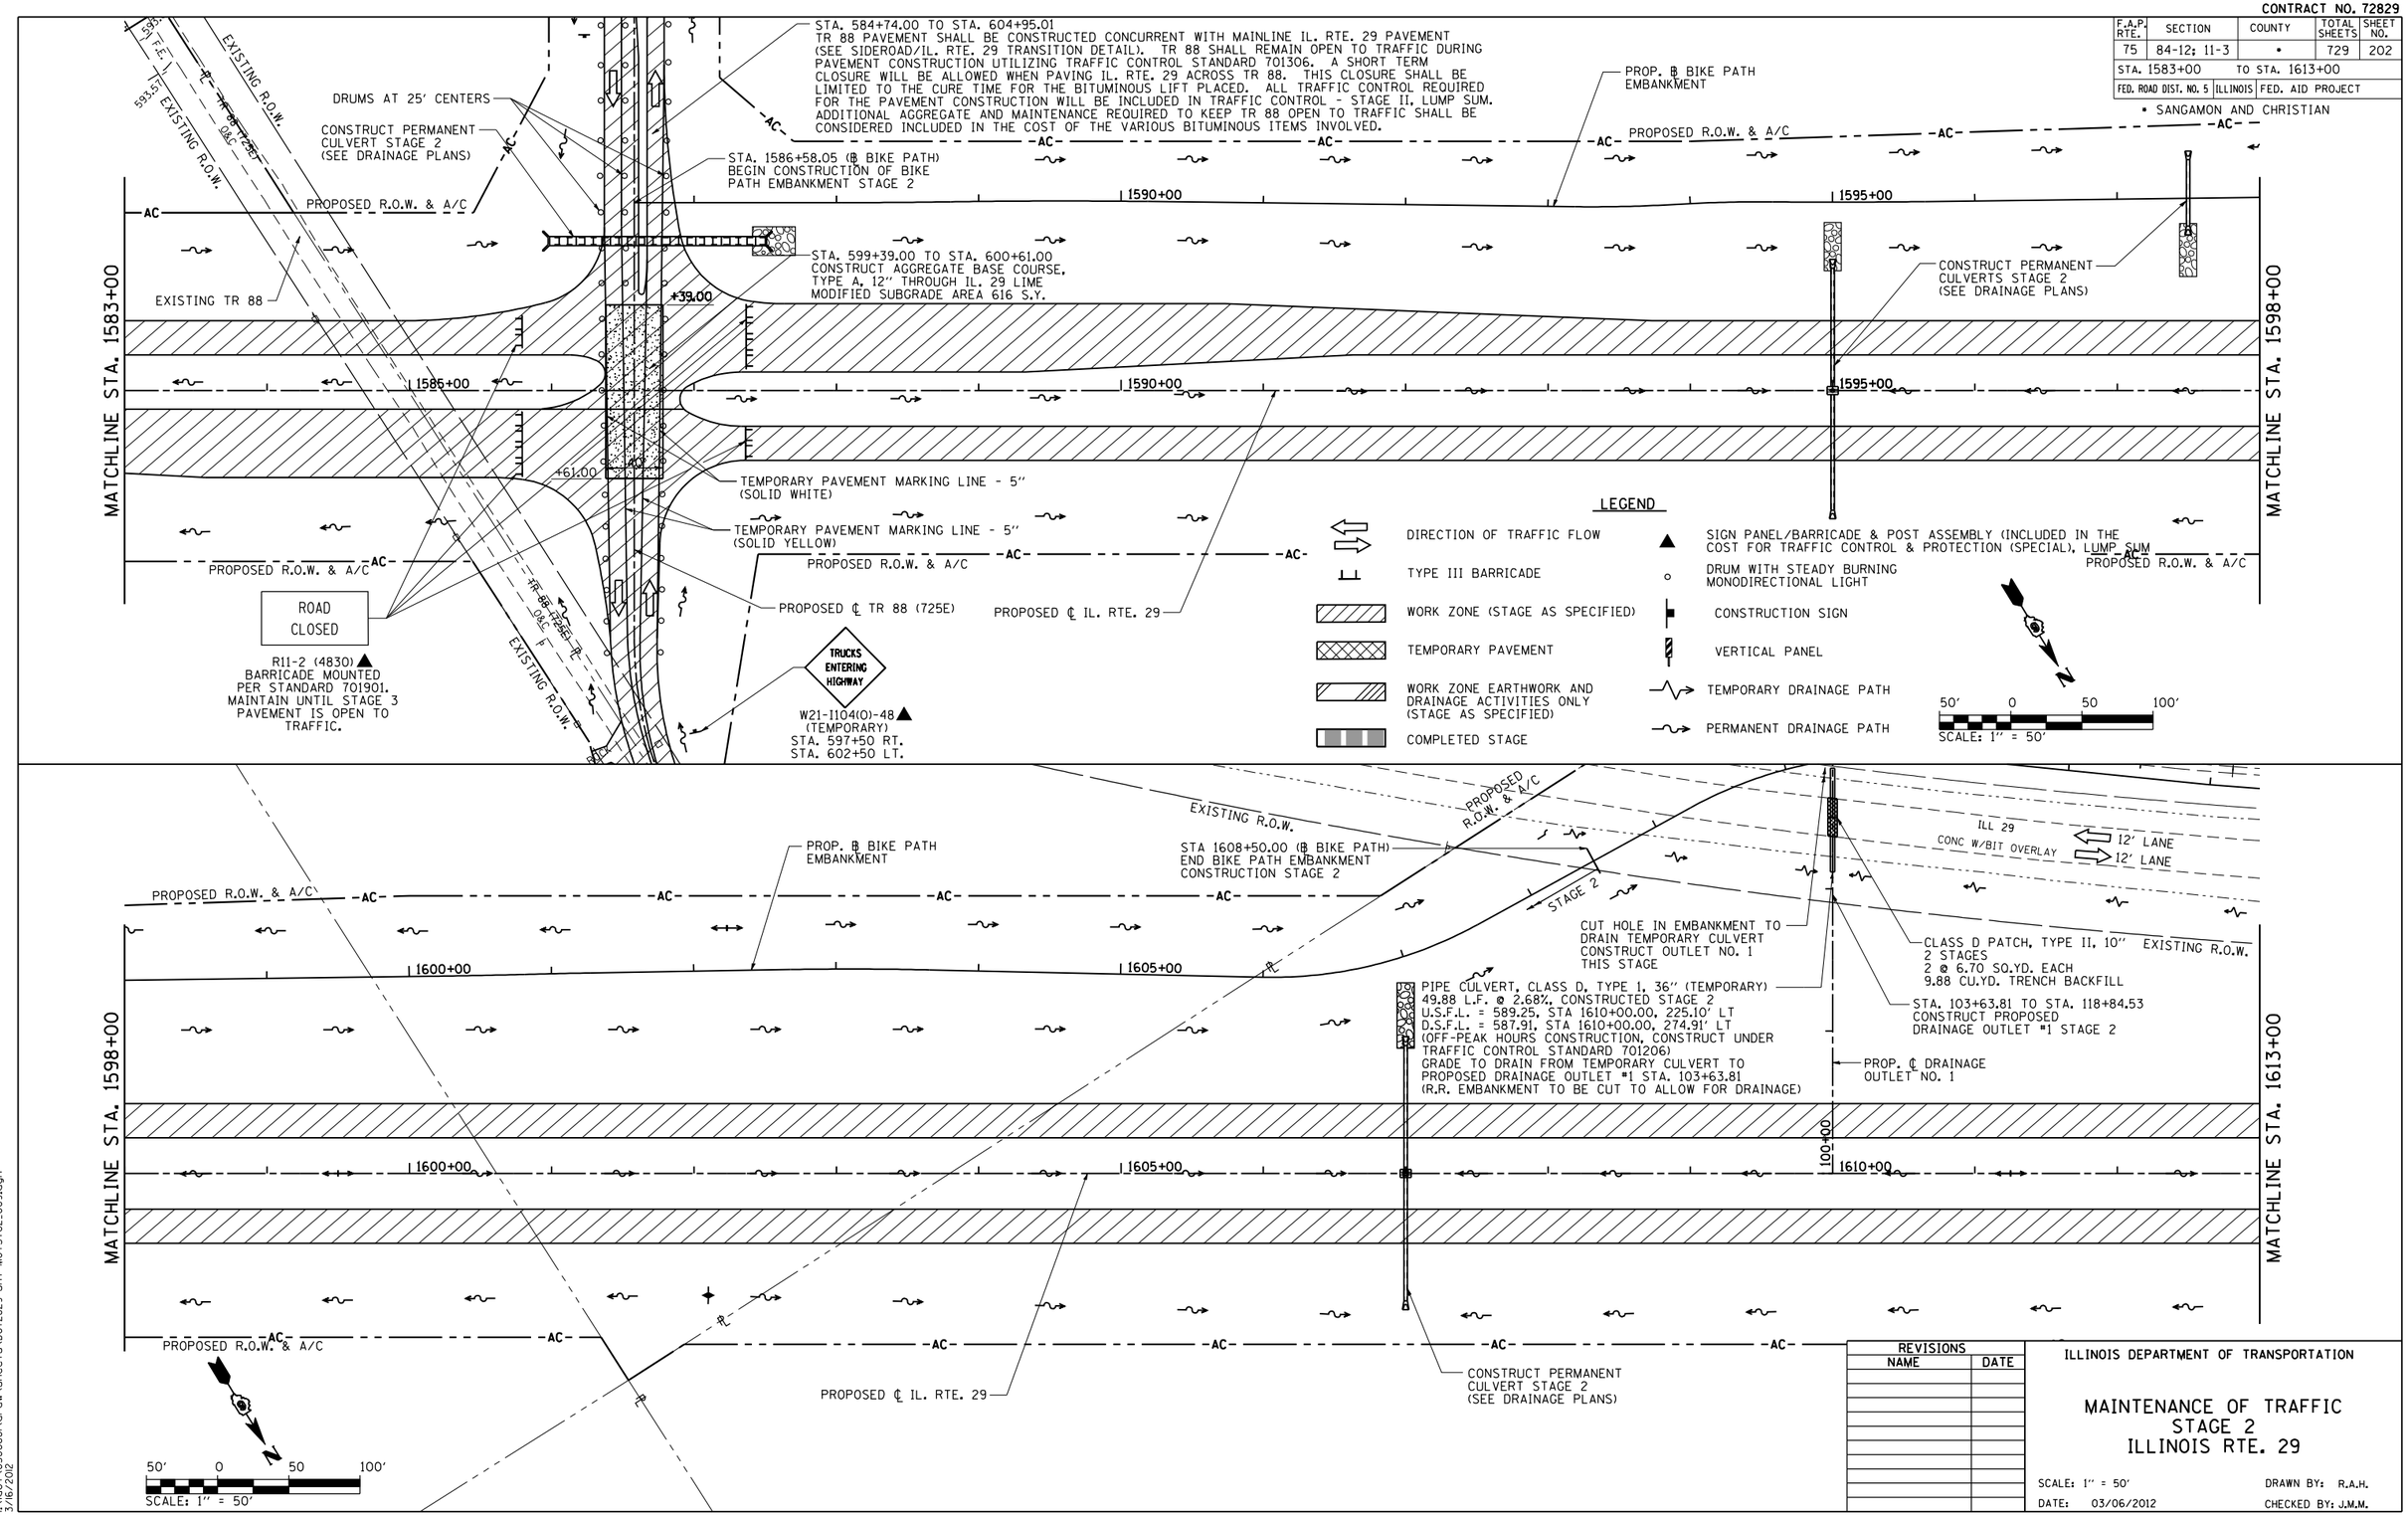


| REVISIONS | |
|---|---|
| NAME | DATE |
| | |

ILLINOIS DEPARTMENT OF TRANSPORTATION

MAINTENANCE OF TRAFFIC
STAGE 2
ILLINOIS RTE. 29

SCALE: 1" = 50' DRAWN BY: R.A.H.

DATE: 03/06/2012 CHECKED BY: J.M.M.

Default
I:\IDOT\030660\draw\sheets\0672829-sht-MOTSTG2_009.dgn
3/6/2012

**MAINTENANCE OF TRAFFIC STAGE 2: IL. RTE. 29 – STA. 1583+00 TO STA. 1613+00**