CONTRACT NO. 72829

F.A.P. RTE.	SECTION	COUNTY	TOTAL SHEETS	SHEET NO.
75	84-12; 11-3	*	729	240
STA. 1523+00		TO STA. 1553+00		
FED. ROAD DIST. NO. 5	ILLINOIS	FED. AID PROJECT		

* SANGAMON AND CHRISTIAN

EXISTING PRAIRIE GRASS
NO INTRUSION SIGN
DITCH CHECK (TEMPORARY)
INLET & PIPE PROTECTION
SEDIMENT BASIN
PERIMETER EROSION BARRIER
— xxx — TEMPORARY FENCE

NOTE: ALL DITCHES CONSTRUCTED TO FINAL CROSS SECTION SHALL BE STABILIZE WITH EROSION CONTROL BLANKET & FINAL SEEDING

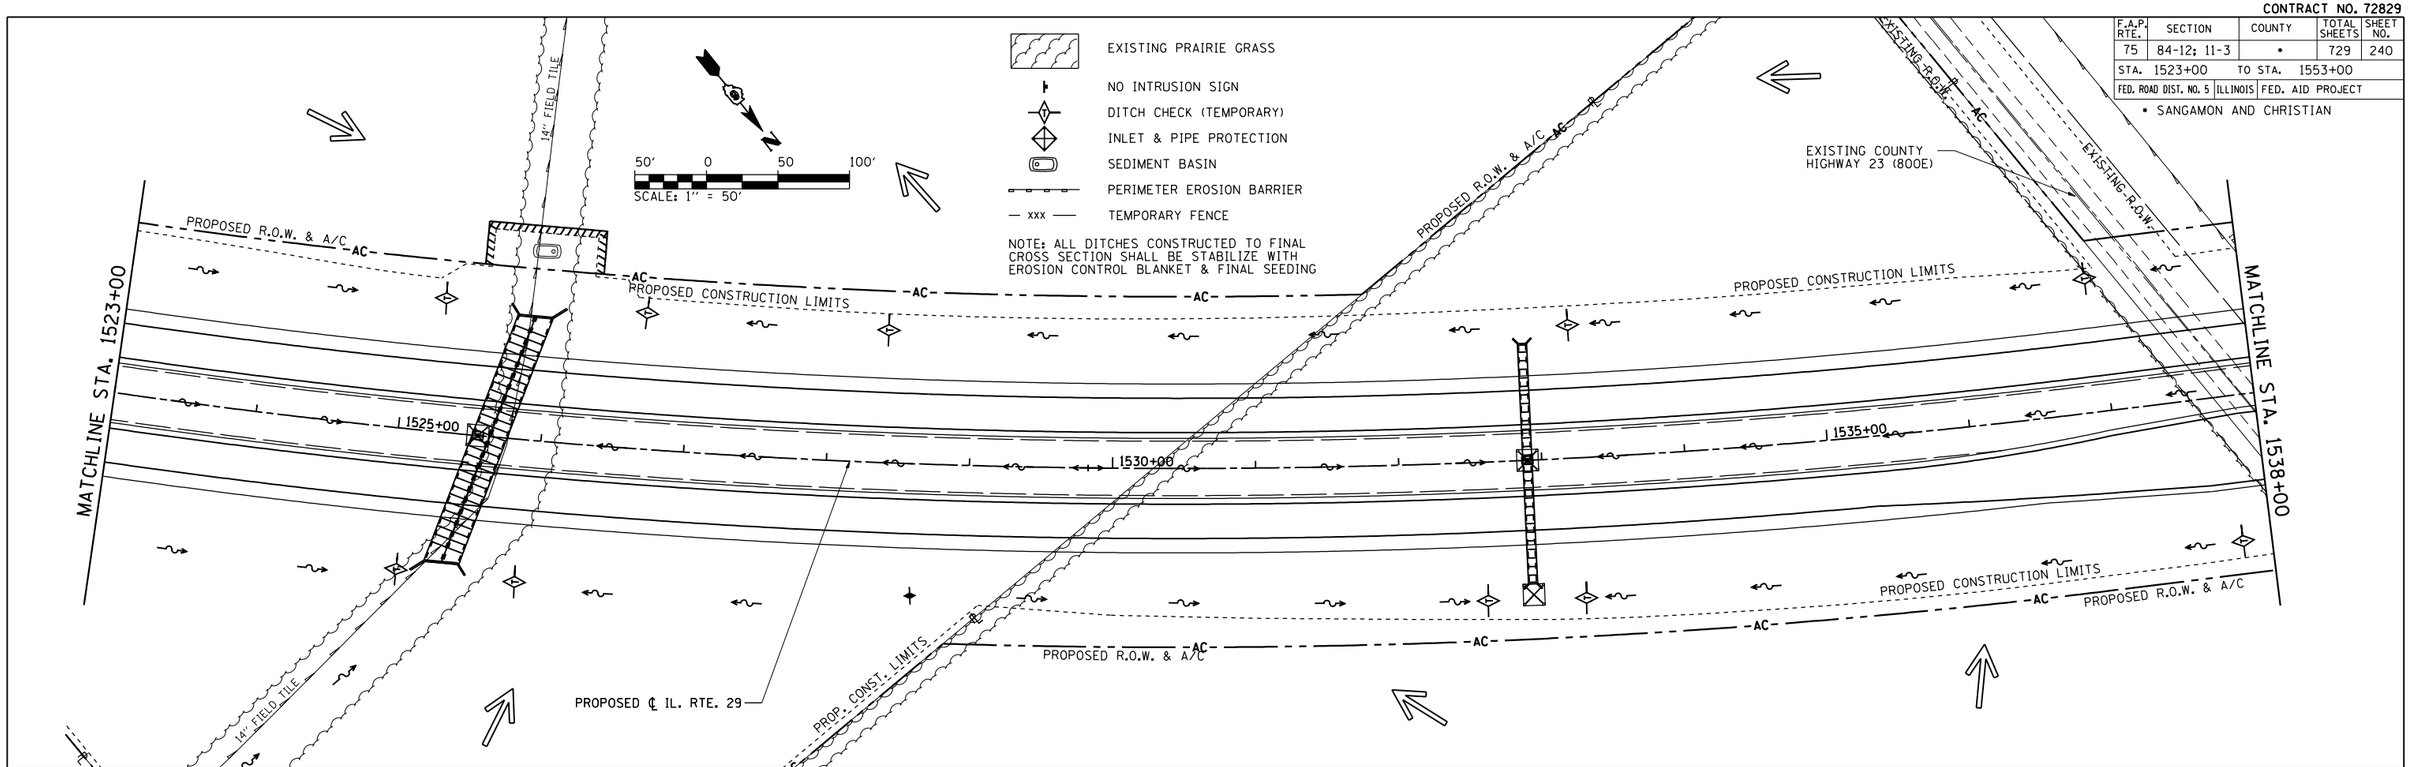

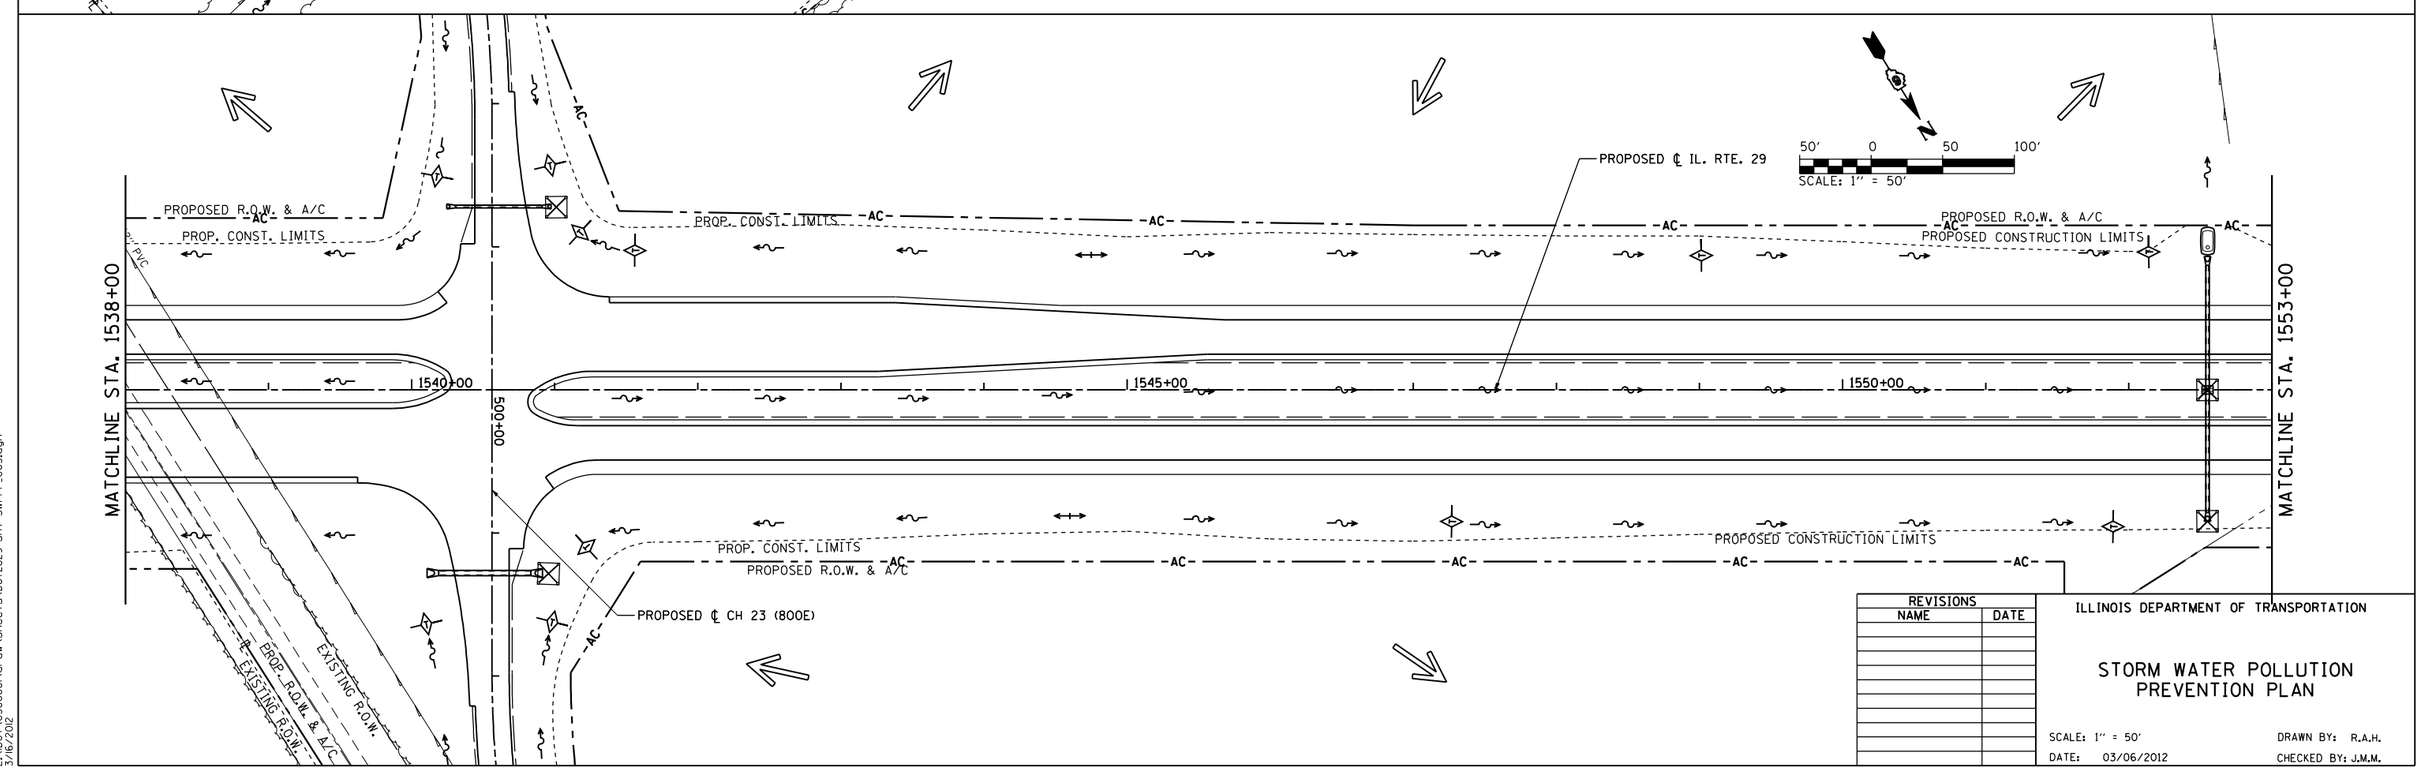

REVISIONS	
NAME	DATE

ILLINOIS DEPARTMENT OF TRANSPORTATION

STORM WATER POLLUTION PREVENTION PLAN

SCALE: 1" = 50'
DATE: 03/06/2012
DRAWN BY: R.A.H.
CHECKED BY: J.M.M.

SWPPP_005
L:\IDOT\030660\draw\sheets\0672829-sht-SWPPP_005.dgn
3/16/2012

STORM WATER POLLUTION PREVENTION PLAN: IL. RTE. 29 – STA. 1523+00 TO STA. 1553+00