CONTRACT NO. 72829

F.A.P. RTE.	SECTION	COUNTY	TOTAL SHEETS	SHEET NO.
75	84-12; 11-3	*	729	244
STA. 1643+00	TO STA. 8+00			
FED. ROAD DIST. NO. 5	ILLINOIS	FED. AID PROJECT		

* SANGAMON AND CHRISTIAN

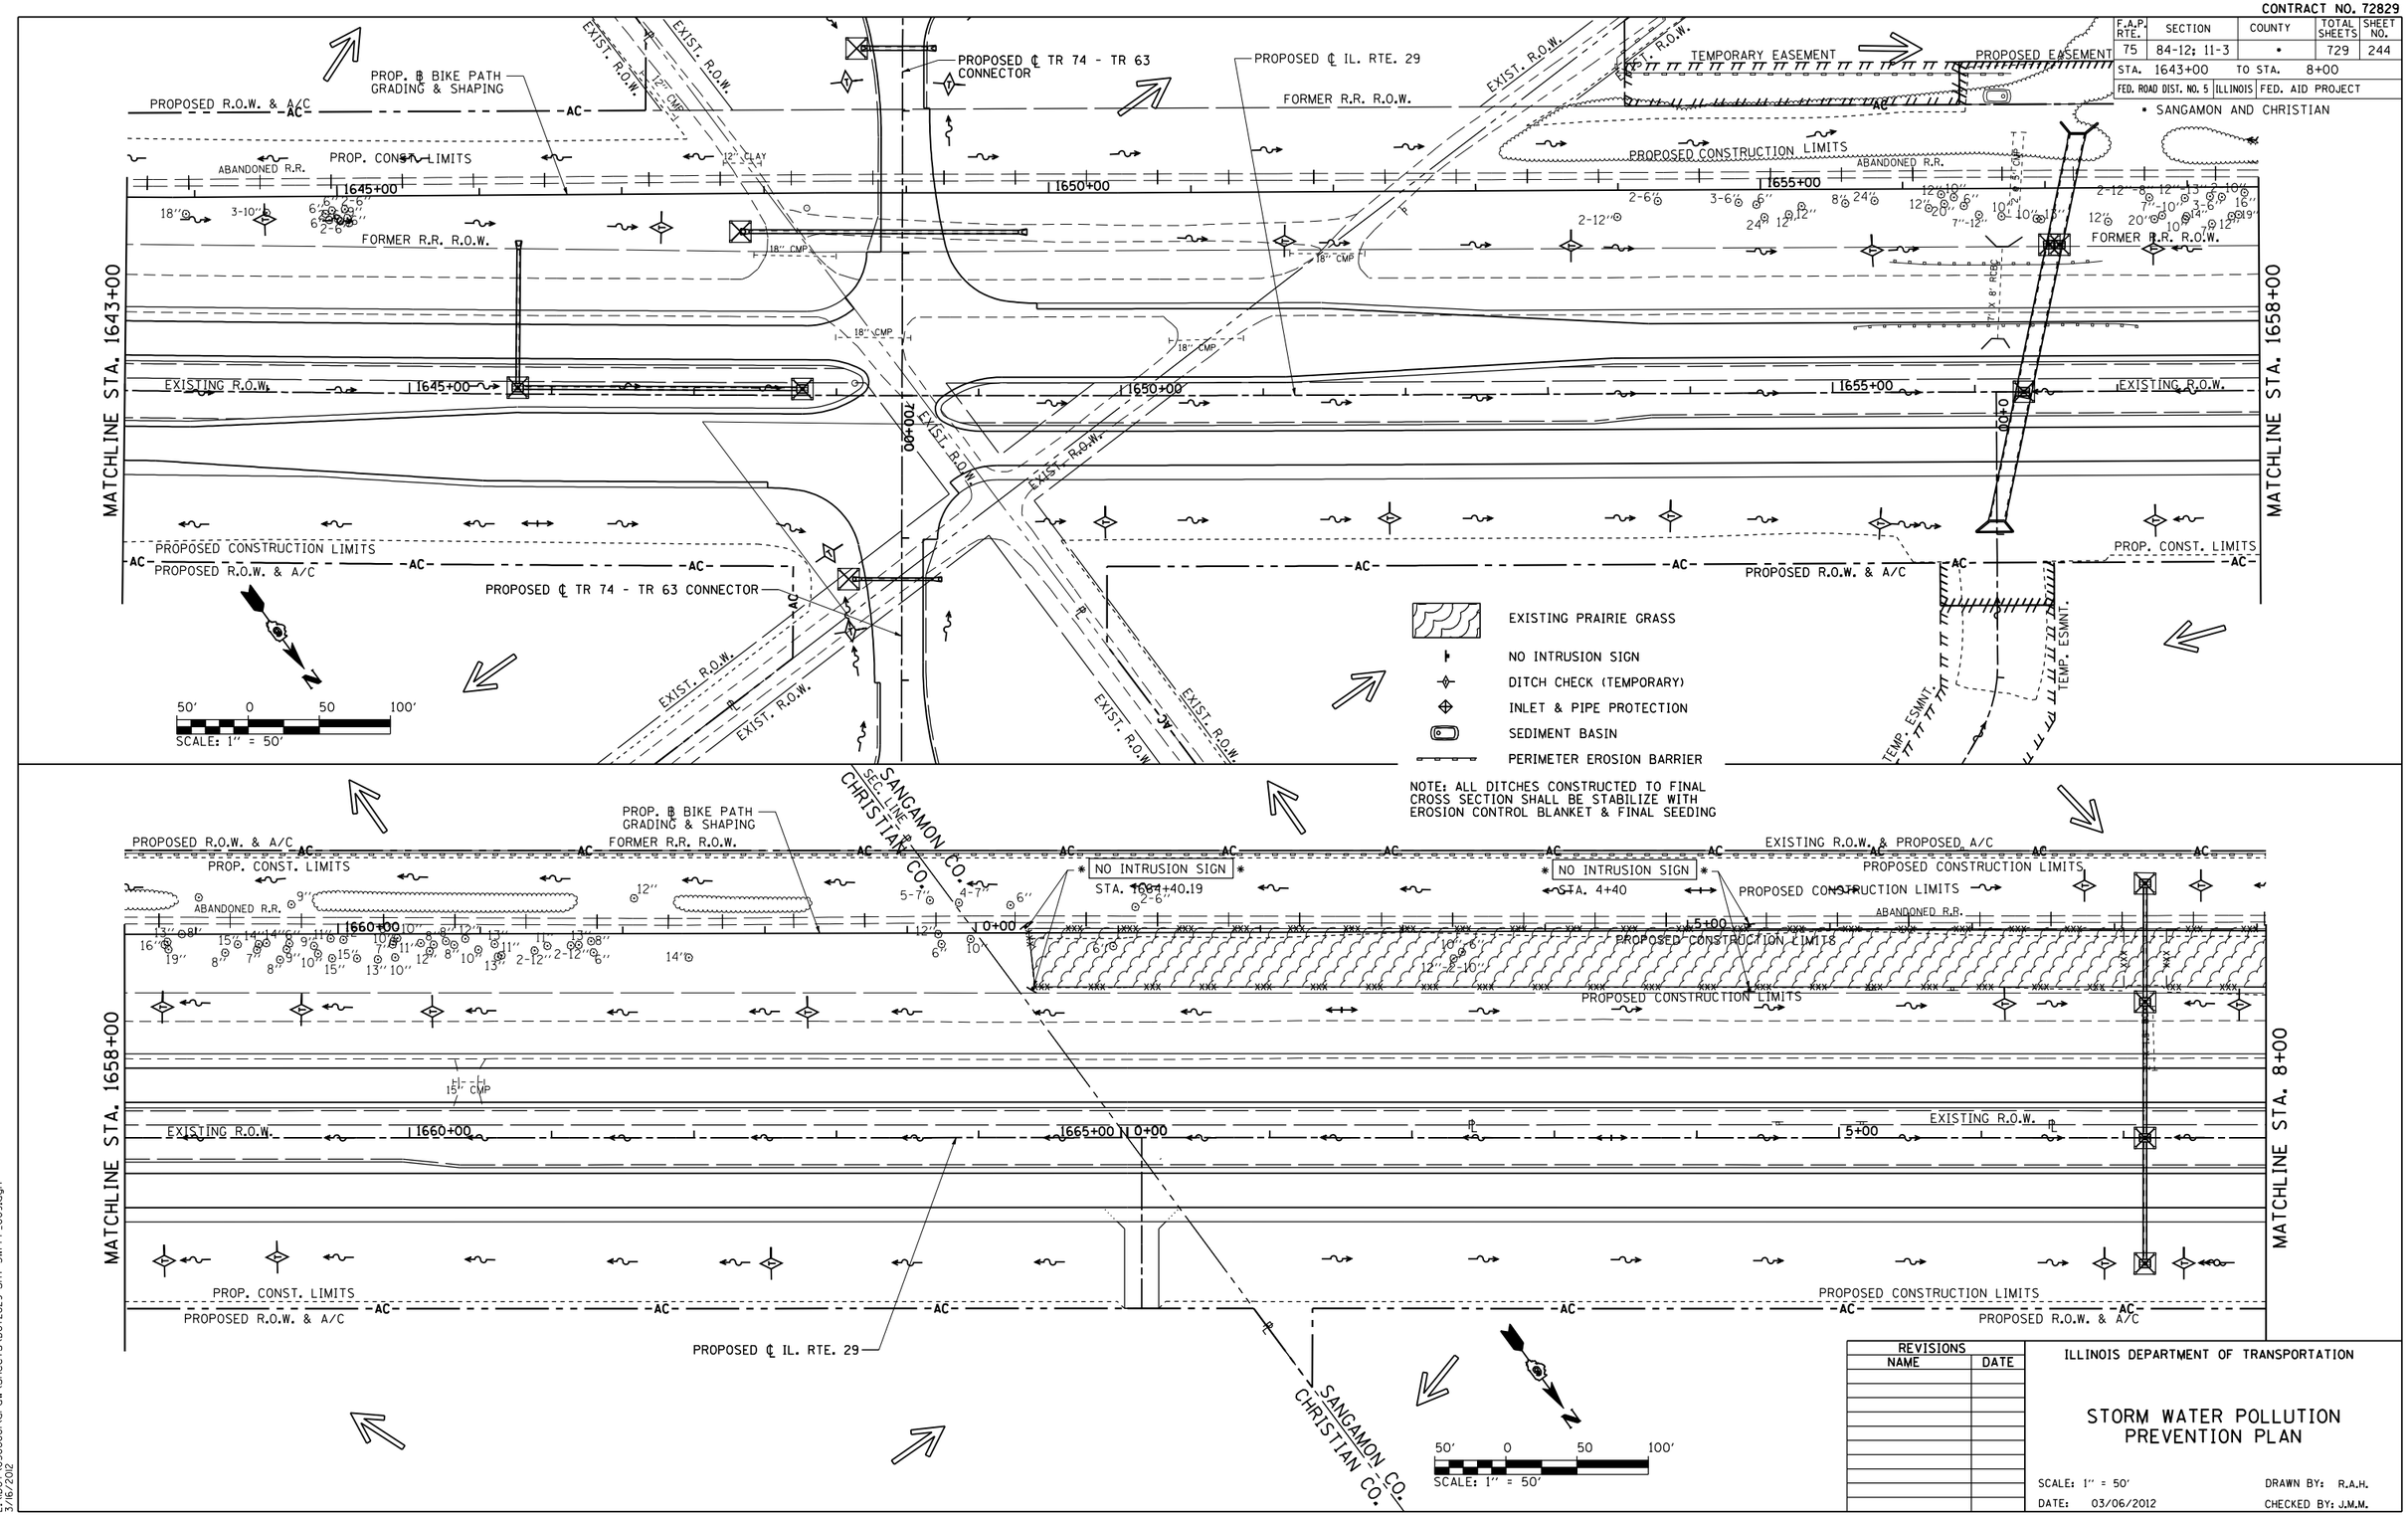

REVISIONS	
NAME	DATE

ILLINOIS DEPARTMENT OF TRANSPORTATION

STORM WATER POLLUTION PREVENTION PLAN

SCALE: 1" = 50'
DATE: 03/06/2012
DRAWN BY: R.A.H.
CHECKED BY: J.M.M.

SWPPP_009
L:\IDOT\030660\draw\sheets\D672829-sht-SWPPP_009.dgn
3/16/2012

STORM WATER POLLUTION PREVENTION PLAN: IL. RTE. 29 – STA. 1643+00 TO STA. 8+00