CONTRACT NO. 72829

| F.A.P. RTE. | SECTION | COUNTY | TOTAL SHEETS | SHEET NO. |
|---|---|---|---|---|
| 75 | 84-12; 11-3 | • | 729 | 250 |
| STA. 158+00 | TO STA. 188+00 | | | |
| FED. ROAD DIST. NO. 5 | ILLINOIS | FED. AID PROJECT | | |

• SANGAMON AND CHRISTIAN

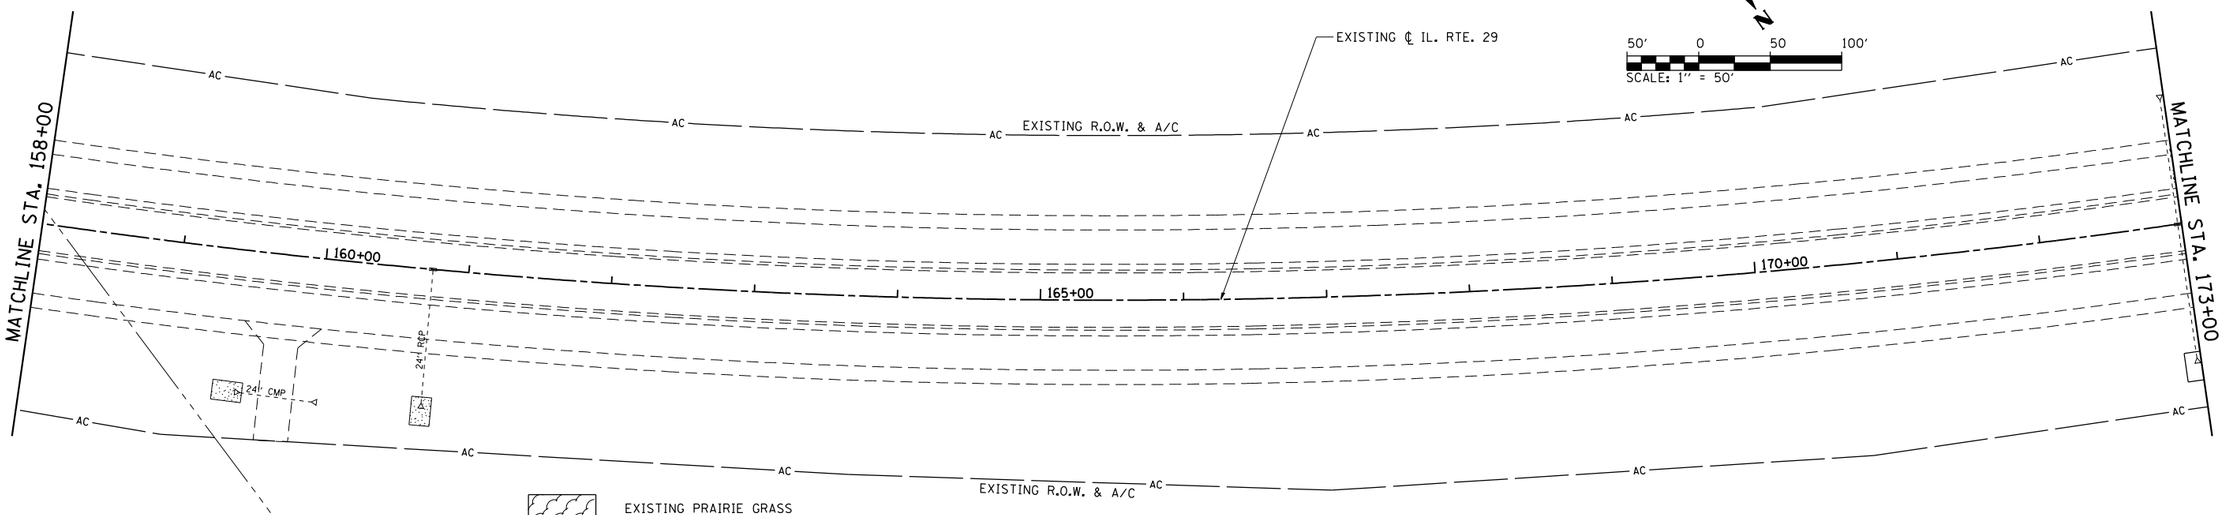


EXISTING PRAIRIE GRASS

NO INTRUSION SIGN

DITCH CHECK (TEMPORARY)

INLET & PIPE PROTECTION

SEDIMENT BASIN

PERIMETER EROSION BARRIER

— xxx — TEMPORARY FENCE

NOTE: ALL DITCHES CONSTRUCTED TO FINAL CROSS SECTION SHALL BE STABILIZE WITH EROSION CONTROL BLANKET & FINAL SEEDING

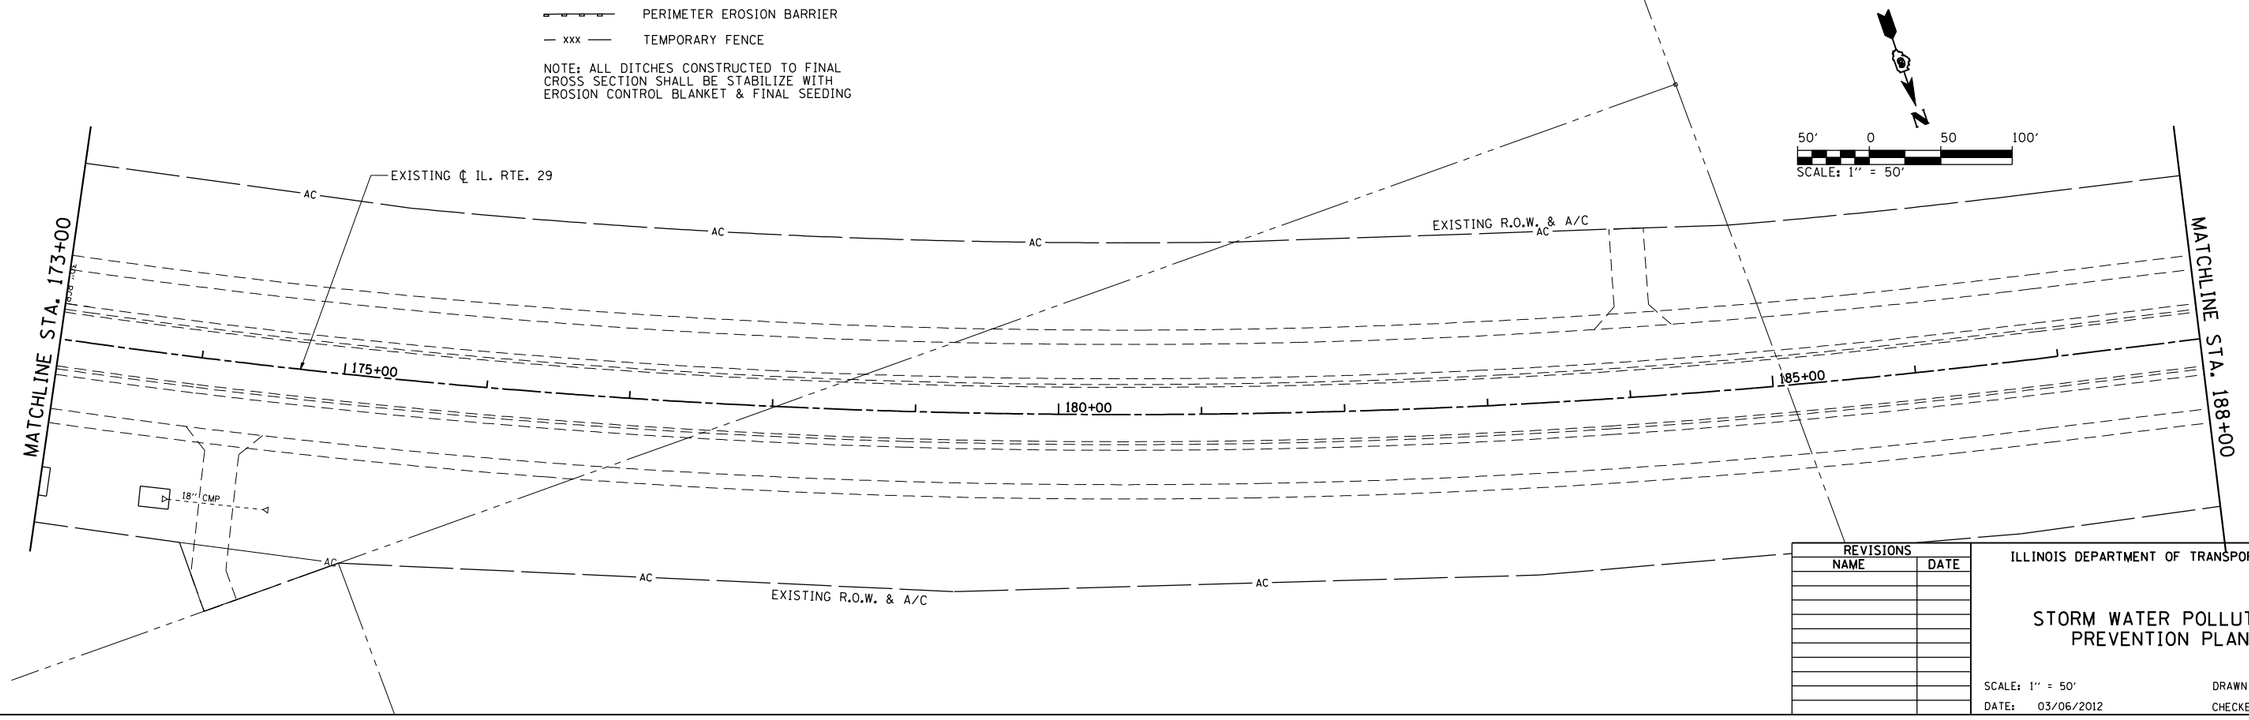


| REVISIONS NAME | DATE |
|---|---|
| | |

ILLINOIS DEPARTMENT OF TRANSPORTATION

## STORM WATER POLLUTION PREVENTION PLAN

SCALE: 1" = 50' DRAWN BY: R.A.H.

DATE: 03/06/2012 CHECKED BY: J.M.M.

SWPPP_015
L:\IDOT\030660\drcw\sheets\D672829-sht-SWPPP_015.dgn
3/16/2012

**STORM WATER POLLUTION PREVENTION PLAN: IL. RTE. 29 – STA. 158+00 TO STA. 188+00**