CONTRACT NO. 72829

| F.A. RTE. | SECTION | COUNTY | TOTAL SHEETS | SHEET NO. |
|---|---|---|---|---|
| 75 | 84-12; 11-3 | • | 729 | 313 |
| STA. 1428+17.55 TO STA. 1434+50 | | | | |
| FED. ROAD DIST. NO. | ILLINOIS | FED. AID PROJECT | | |

• SANGAMON AND CHRISTIAN

PROP. IL. RTE 29
CURVE-1 DATA
PI STA. = 1444+39.80
Δ = 34° 20′ 47″ (RT)
D = 1° 05′ 29″
R = 5,249.33′
T = 1,622.25′
L = 3,146.75′
E = 244.95′
P.C. STA. = 1428+17.55
P.T. STA. = 1459+64.30

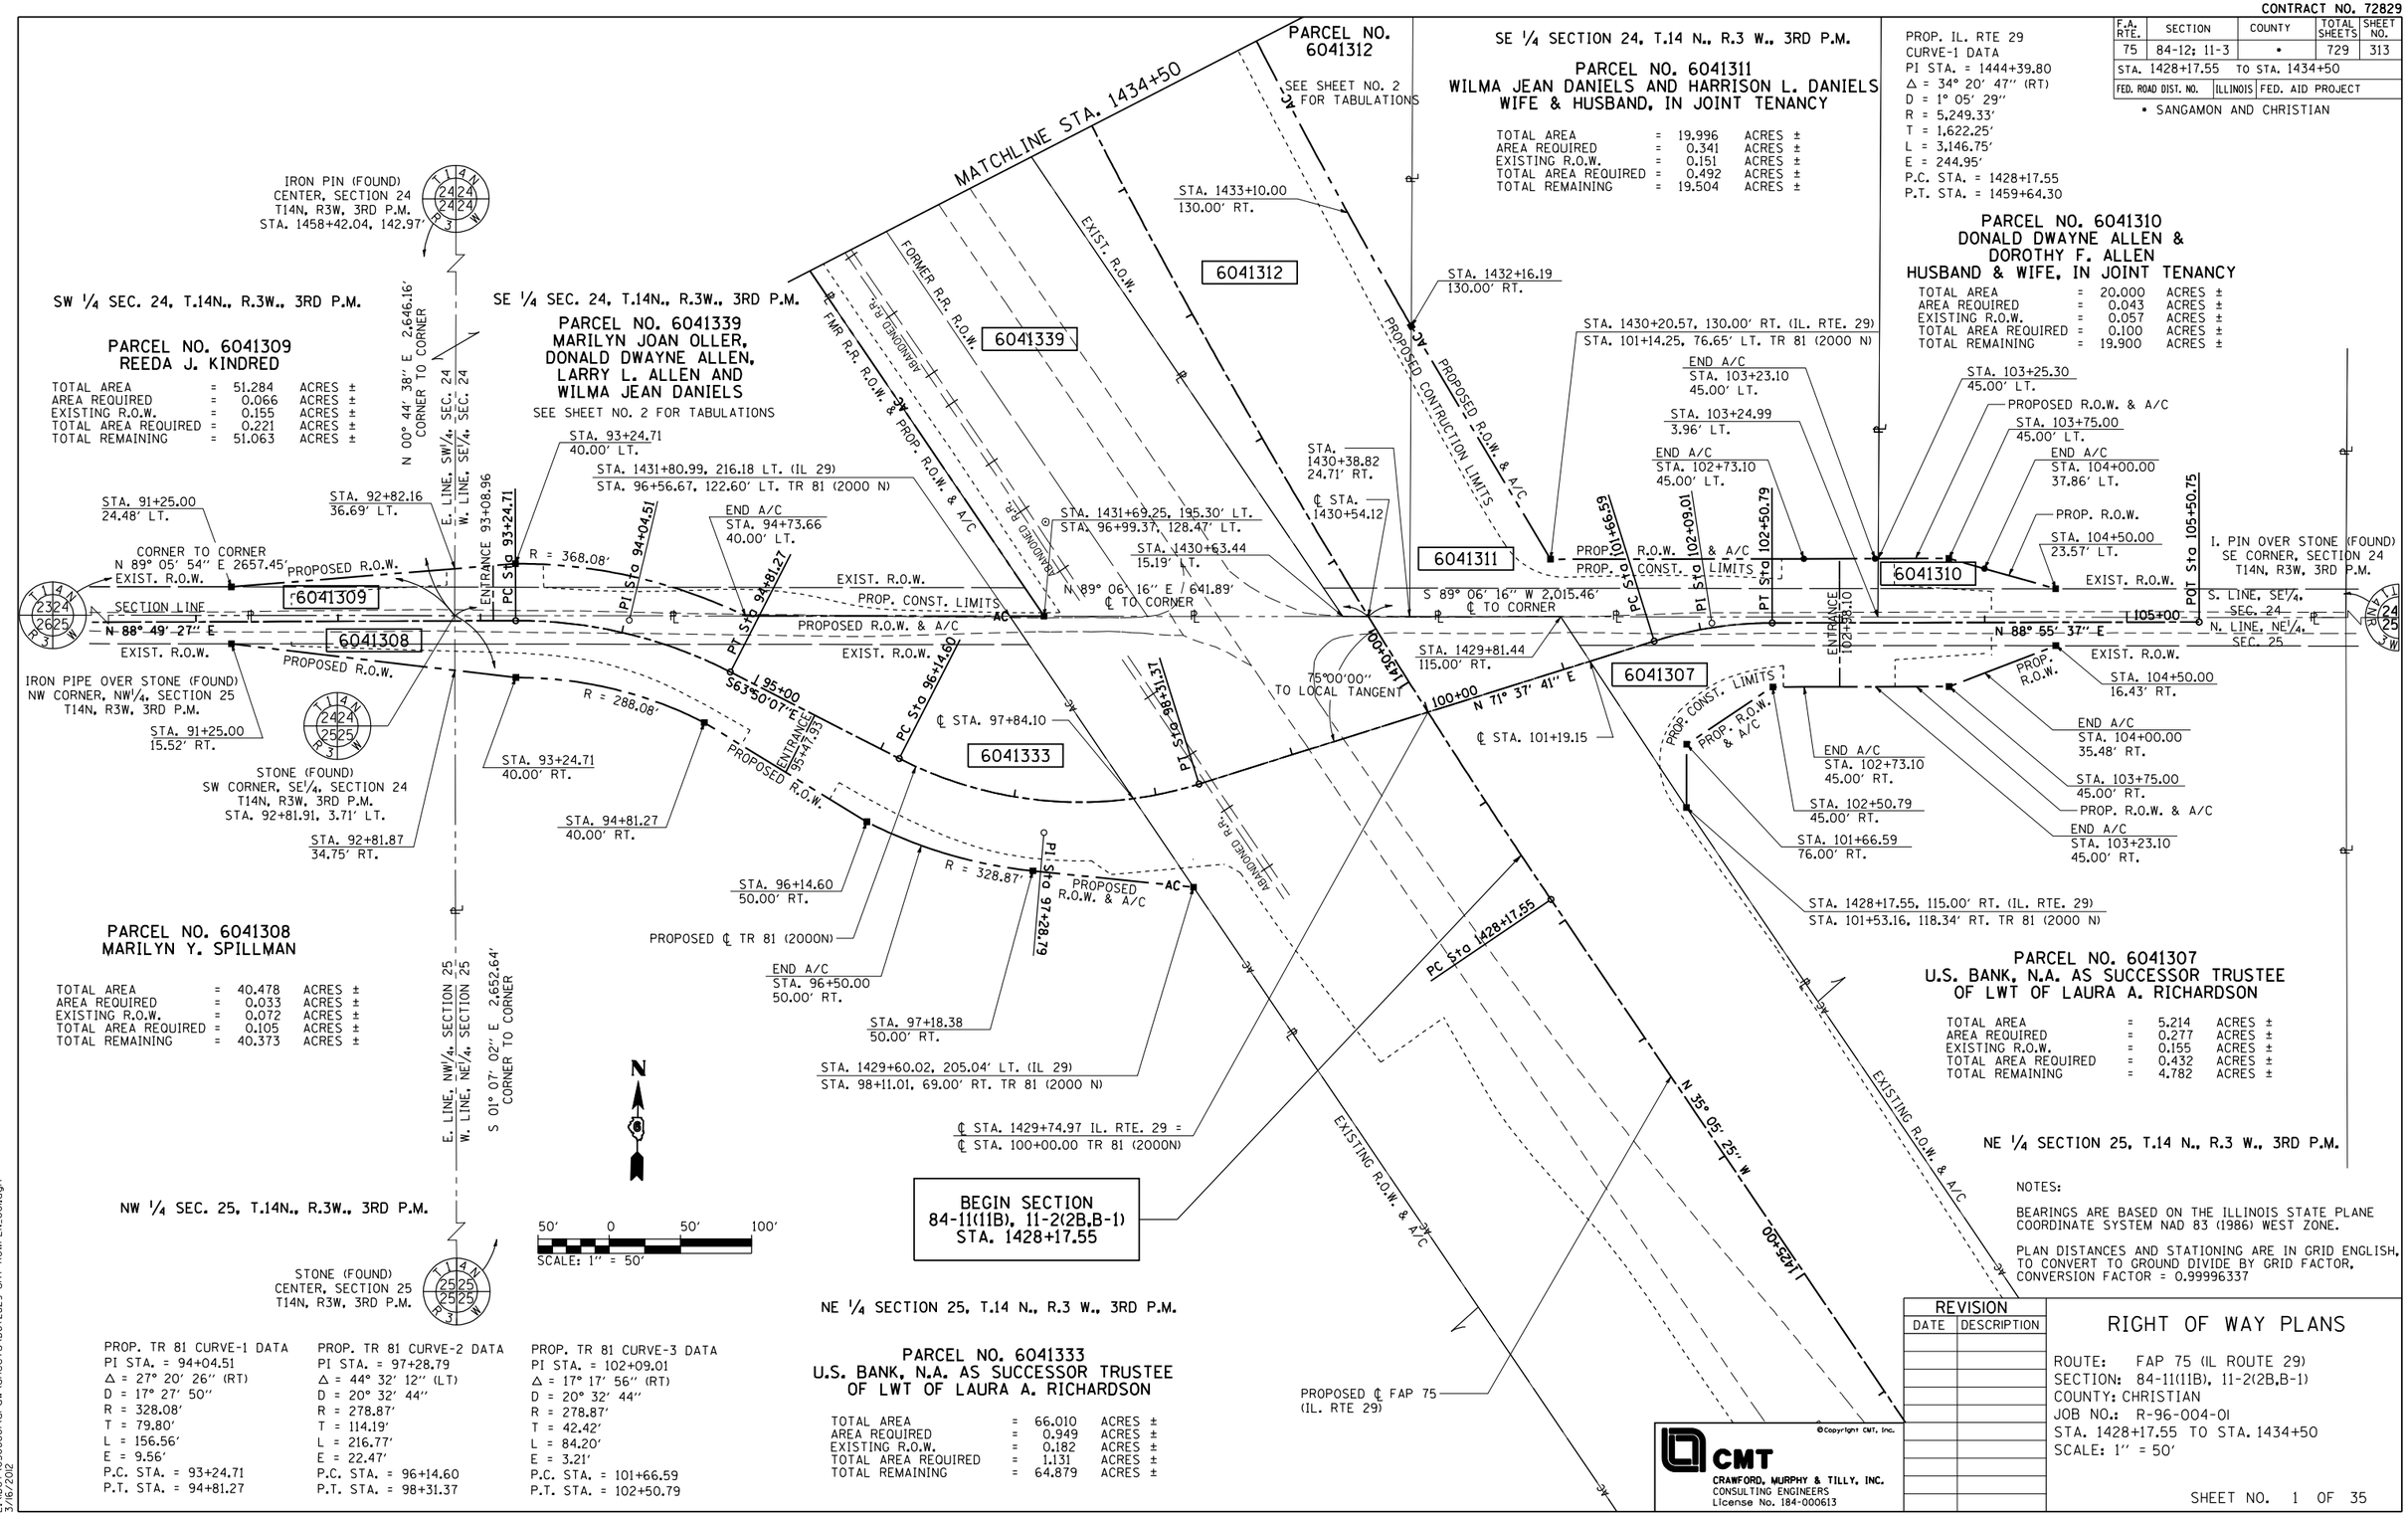


NOTES:

BEARINGS ARE BASED ON THE ILLINOIS STATE PLANE COORDINATE SYSTEM NAD 83 (1986) WEST ZONE.

PLAN DISTANCES AND STATIONING ARE IN GRID ENGLISH. TO CONVERT TO GROUND DIVIDE BY GRID FACTOR. CONVERSION FACTOR = 0.99996337

| REVISION | |
|---|---|
| DATE | DESCRIPTION |

# RIGHT OF WAY PLANS

ROUTE: FAP 75 (IL ROUTE 29)
SECTION: 84-11(11B), 11-2(2B,B-1)
COUNTY: CHRISTIAN
JOB NO.: R-96-004-01
STA. 1428+17.55 TO STA. 1434+50
SCALE: 1″ = 50′

SHEET NO. 1 OF 35

©Copyright CMT, Inc.

CMT
CRAWFORD, MURPHY & TILLY, INC.
CONSULTING ENGINEERS
License No. 184-000613

L:\DOT\030660\drcw\sheets\D672829-sht-ROWPLN.00.dgn
3/6/2012