CONTRACT NO. 72829

F.A. RTE.	SECTION	COUNTY	TOTAL SHEETS	SHEET NO.
75	84-12; 11-3	*	729	406
STA.		TO STA.		
FED. ROAD DIST. NO. 5	ILLINOIS	FED. AID PROJECT		

* SANGAMON AND CHRISTIAN

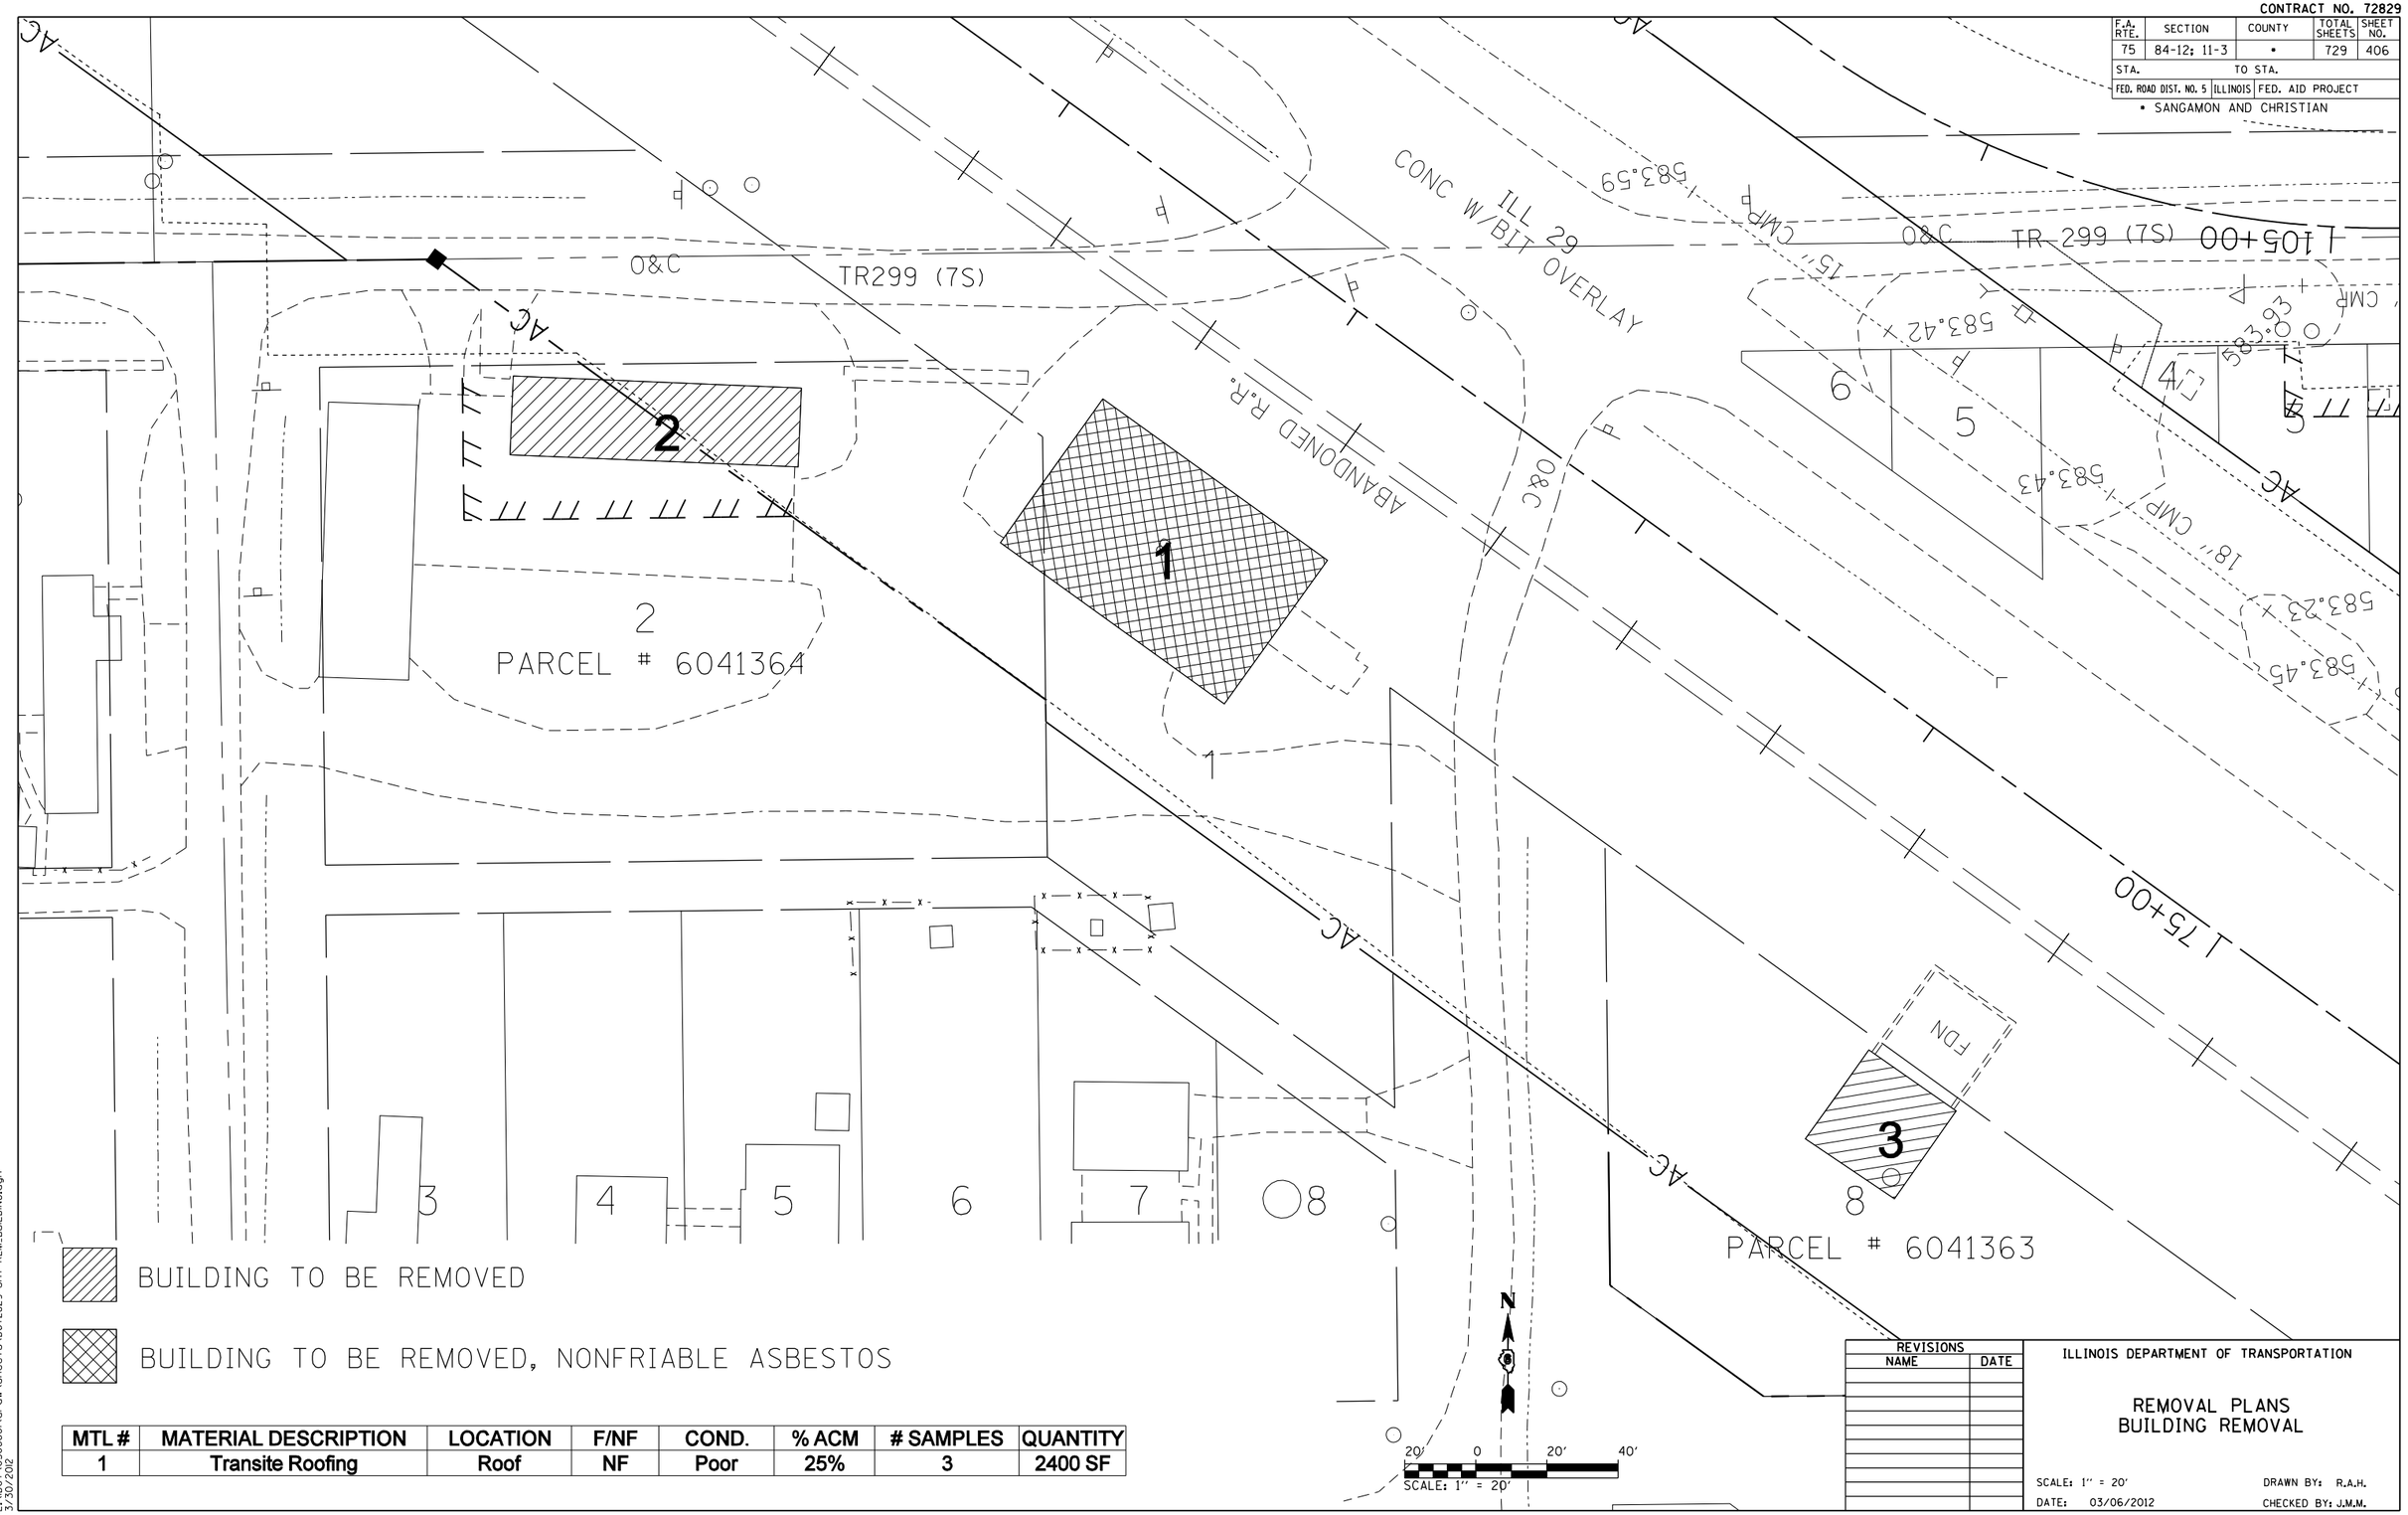

MTL #	MATERIAL DESCRIPTION	LOCATION	F/NF	COND.	% ACM	# SAMPLES	QUANTITY
1	Transite Roofing	Roof	NF	Poor	25%	3	2400 SF

REVISIONS	
NAME	DATE

ILLINOIS DEPARTMENT OF TRANSPORTATION

REMOVAL PLANS
BUILDING REMOVAL

SCALE: 1" = 20'
DRAWN BY: R.A.H.
DATE: 03/06/2012
CHECKED BY: J.M.M.

Default
L:\IDOT\030660\dr-dgn\sheets\D672829-sht-REM_BUILDING.dgn
3/30/2012