CONTRACT NO. 72829

F.A.P. RTE.	SECTION	COUNTY	TOTAL SHEETS	SHEET NO.
75	84-12; 11-3	*	729	420
STA. 98+00		TO STA. 128+00		
FED. ROAD DIST. NO. 5	ILLINOIS	FED. AID PROJECT		

* SANGAMON AND CHRISTIAN

*NOTE: CONTRACTOR SHALL COORDINATE ALL EXISTING SIGNAGE WITH PROPOSED MAINTENANCE OF TRAFFIC ACTIVITIES

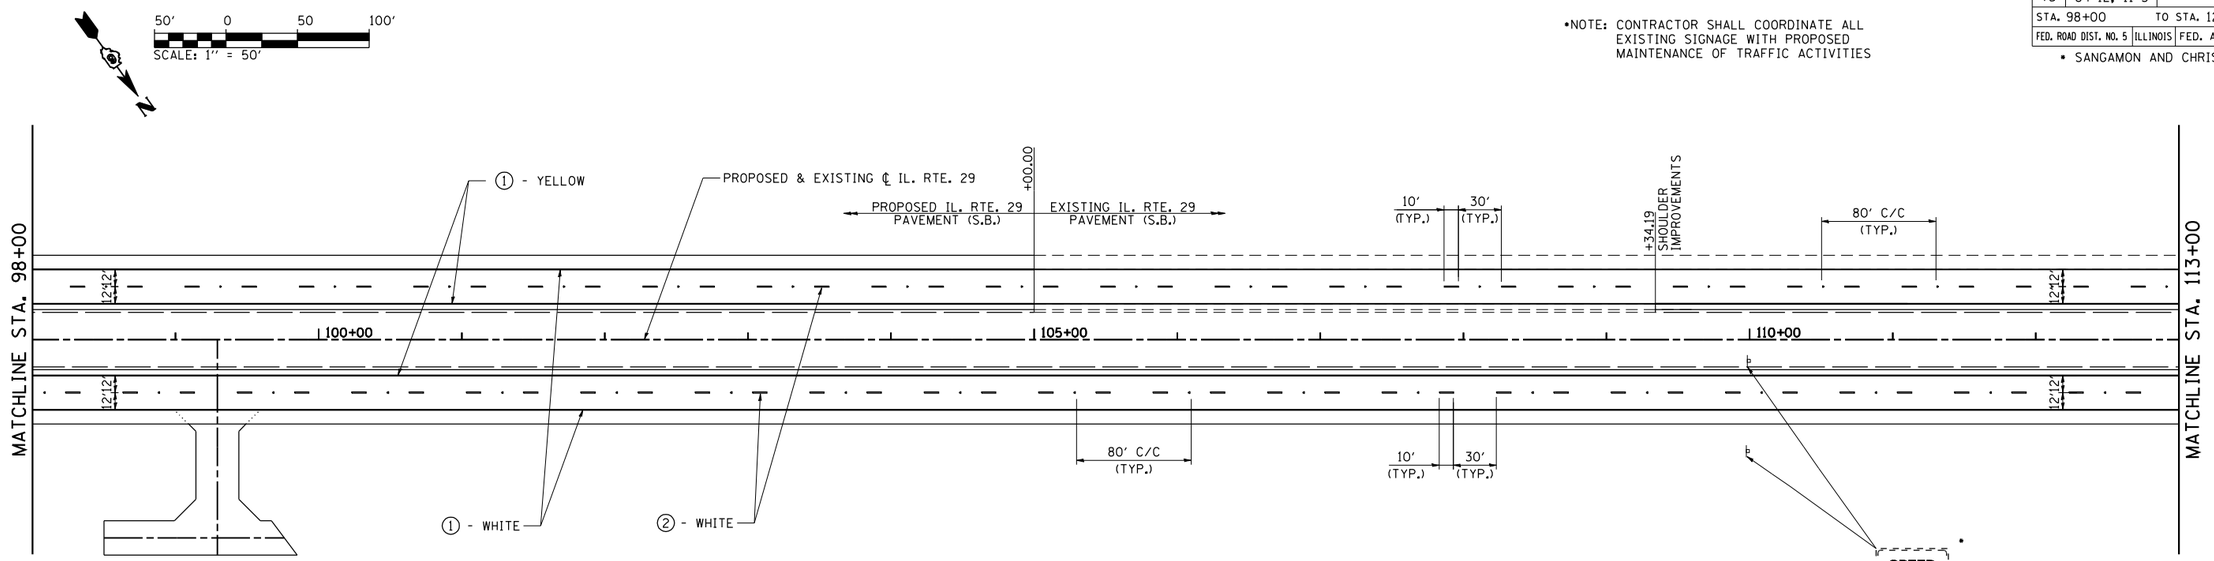

LEGEND

① GROOVED IN URETHANE PAVEMENT MARKING - LINE 5"
② PREFORMED PLASTIC PAVEMENT MARKING, TYPE B - INLAID - LINE 5"
③ PREFORMED PLASTIC PAVEMENT MARKING, TYPE B - INLAID - LINE 6"
④ PREFORMED PLASTIC PAVEMENT MARKING, TYPE B - INLAID - LINE 8"
⑤ PREFORMED PLASTIC PAVEMENT MARKING, TYPE B - INLAID - LINE 12"
⑥ PREFORMED PLASTIC PAVEMENT MARKING, TYPE B - INLAID - LINE 24"
⑦ PREFORMED PLASTIC PAVEMENT MARKING, TYPE B - INLAID - LETTERS & SYMBOLS

◄ RAISED REFLECTIVE PAVEMENT MARKER (ONE-WAY CRYSTAL)
◄ RAISED REFLECTIVE PAVEMENT MARKER (ONE-WAY AMBER)
◄► RAISED REFLECTIVE PAVEMENT MARKER (TWO-WAY AMBER)
PROPOSED SIGN PANEL AND POST
EXISTING SIGN PANEL AND POST

*NOTE: CONTRACTOR SHALL COORDINATE ALL EXISTING SIGNAGE WITH PROPOSED MAINTENANCE OF TRAFFIC ACTIVITIES

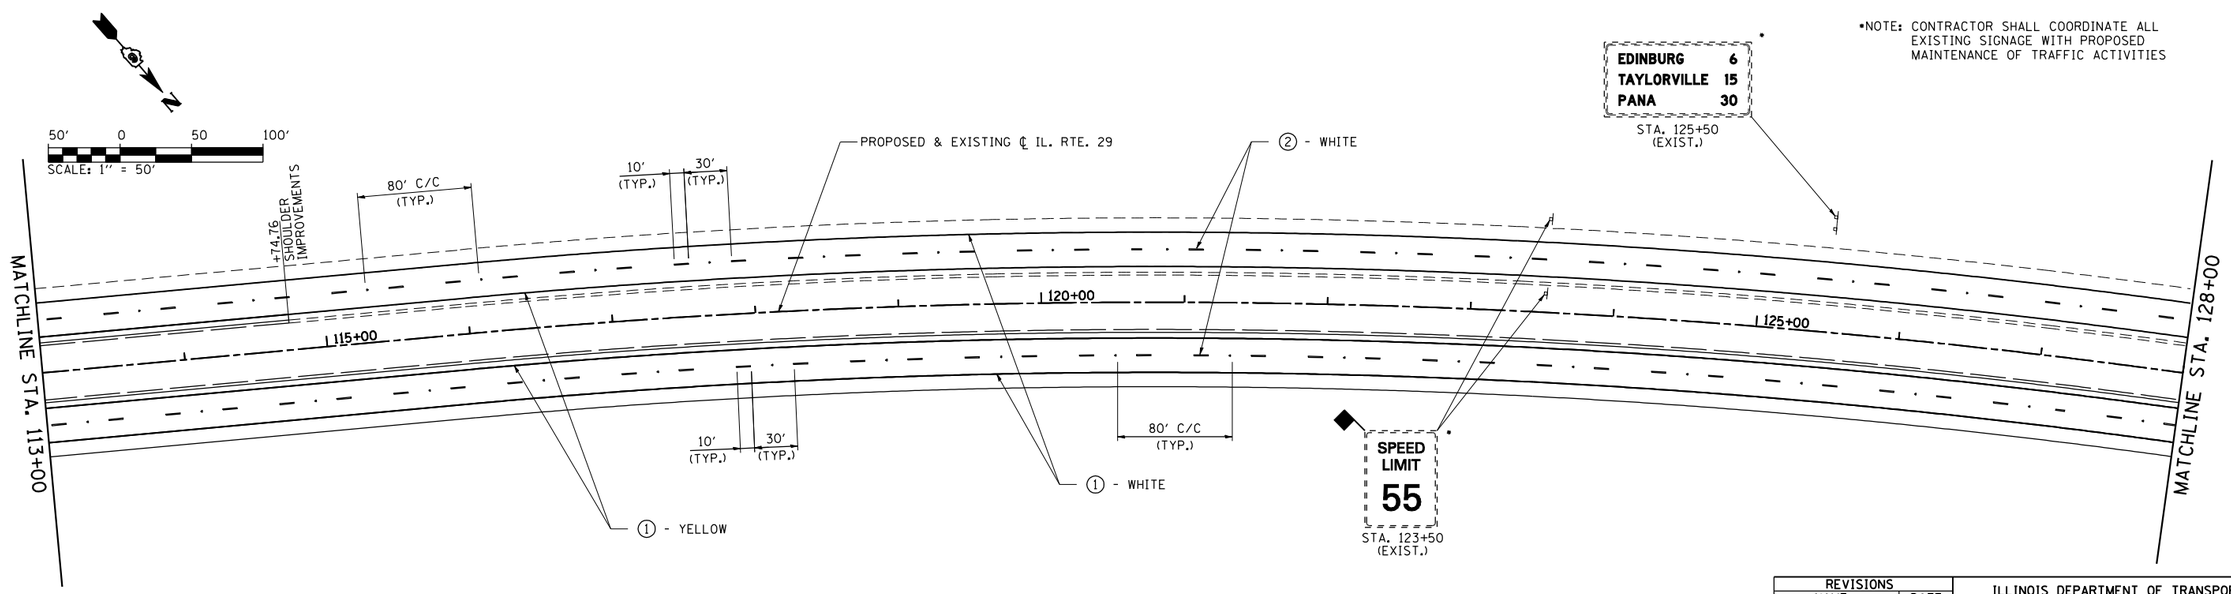

REVISIONS	
NAME	DATE

ILLINOIS DEPARTMENT OF TRANSPORTATION

PAVEMENT MARKING AND SIGNING PLAN
IL. RTE. 29

SCALE: 1" = 50' DRAWN BY: B.M.B.
DATE: 03/06/2012 CHECKED BY: J.M.M.

Default
L:\IDOT\030660\draw\sheets\0672829-sht-PMK_015.dgn
3/16/2012

PAVEMENT MARKING AND SIGNING PLAN: IL. RTE. 29 – STA. 98+00 TO STA. 128+00