CONTRACT NO. 72829

F.A. RTE.	SECTION	COUNTY	TOTAL SHEETS	SHEET NO.
75	84-12; 11-3	•	729	481
STA. 1424+50.00		TO STA. 1437+50.00		
FED. ROAD DIST. NO. 5	ILLINOIS	FED. AID PROJECT		

• SANGAMON AND CHRISTIAN

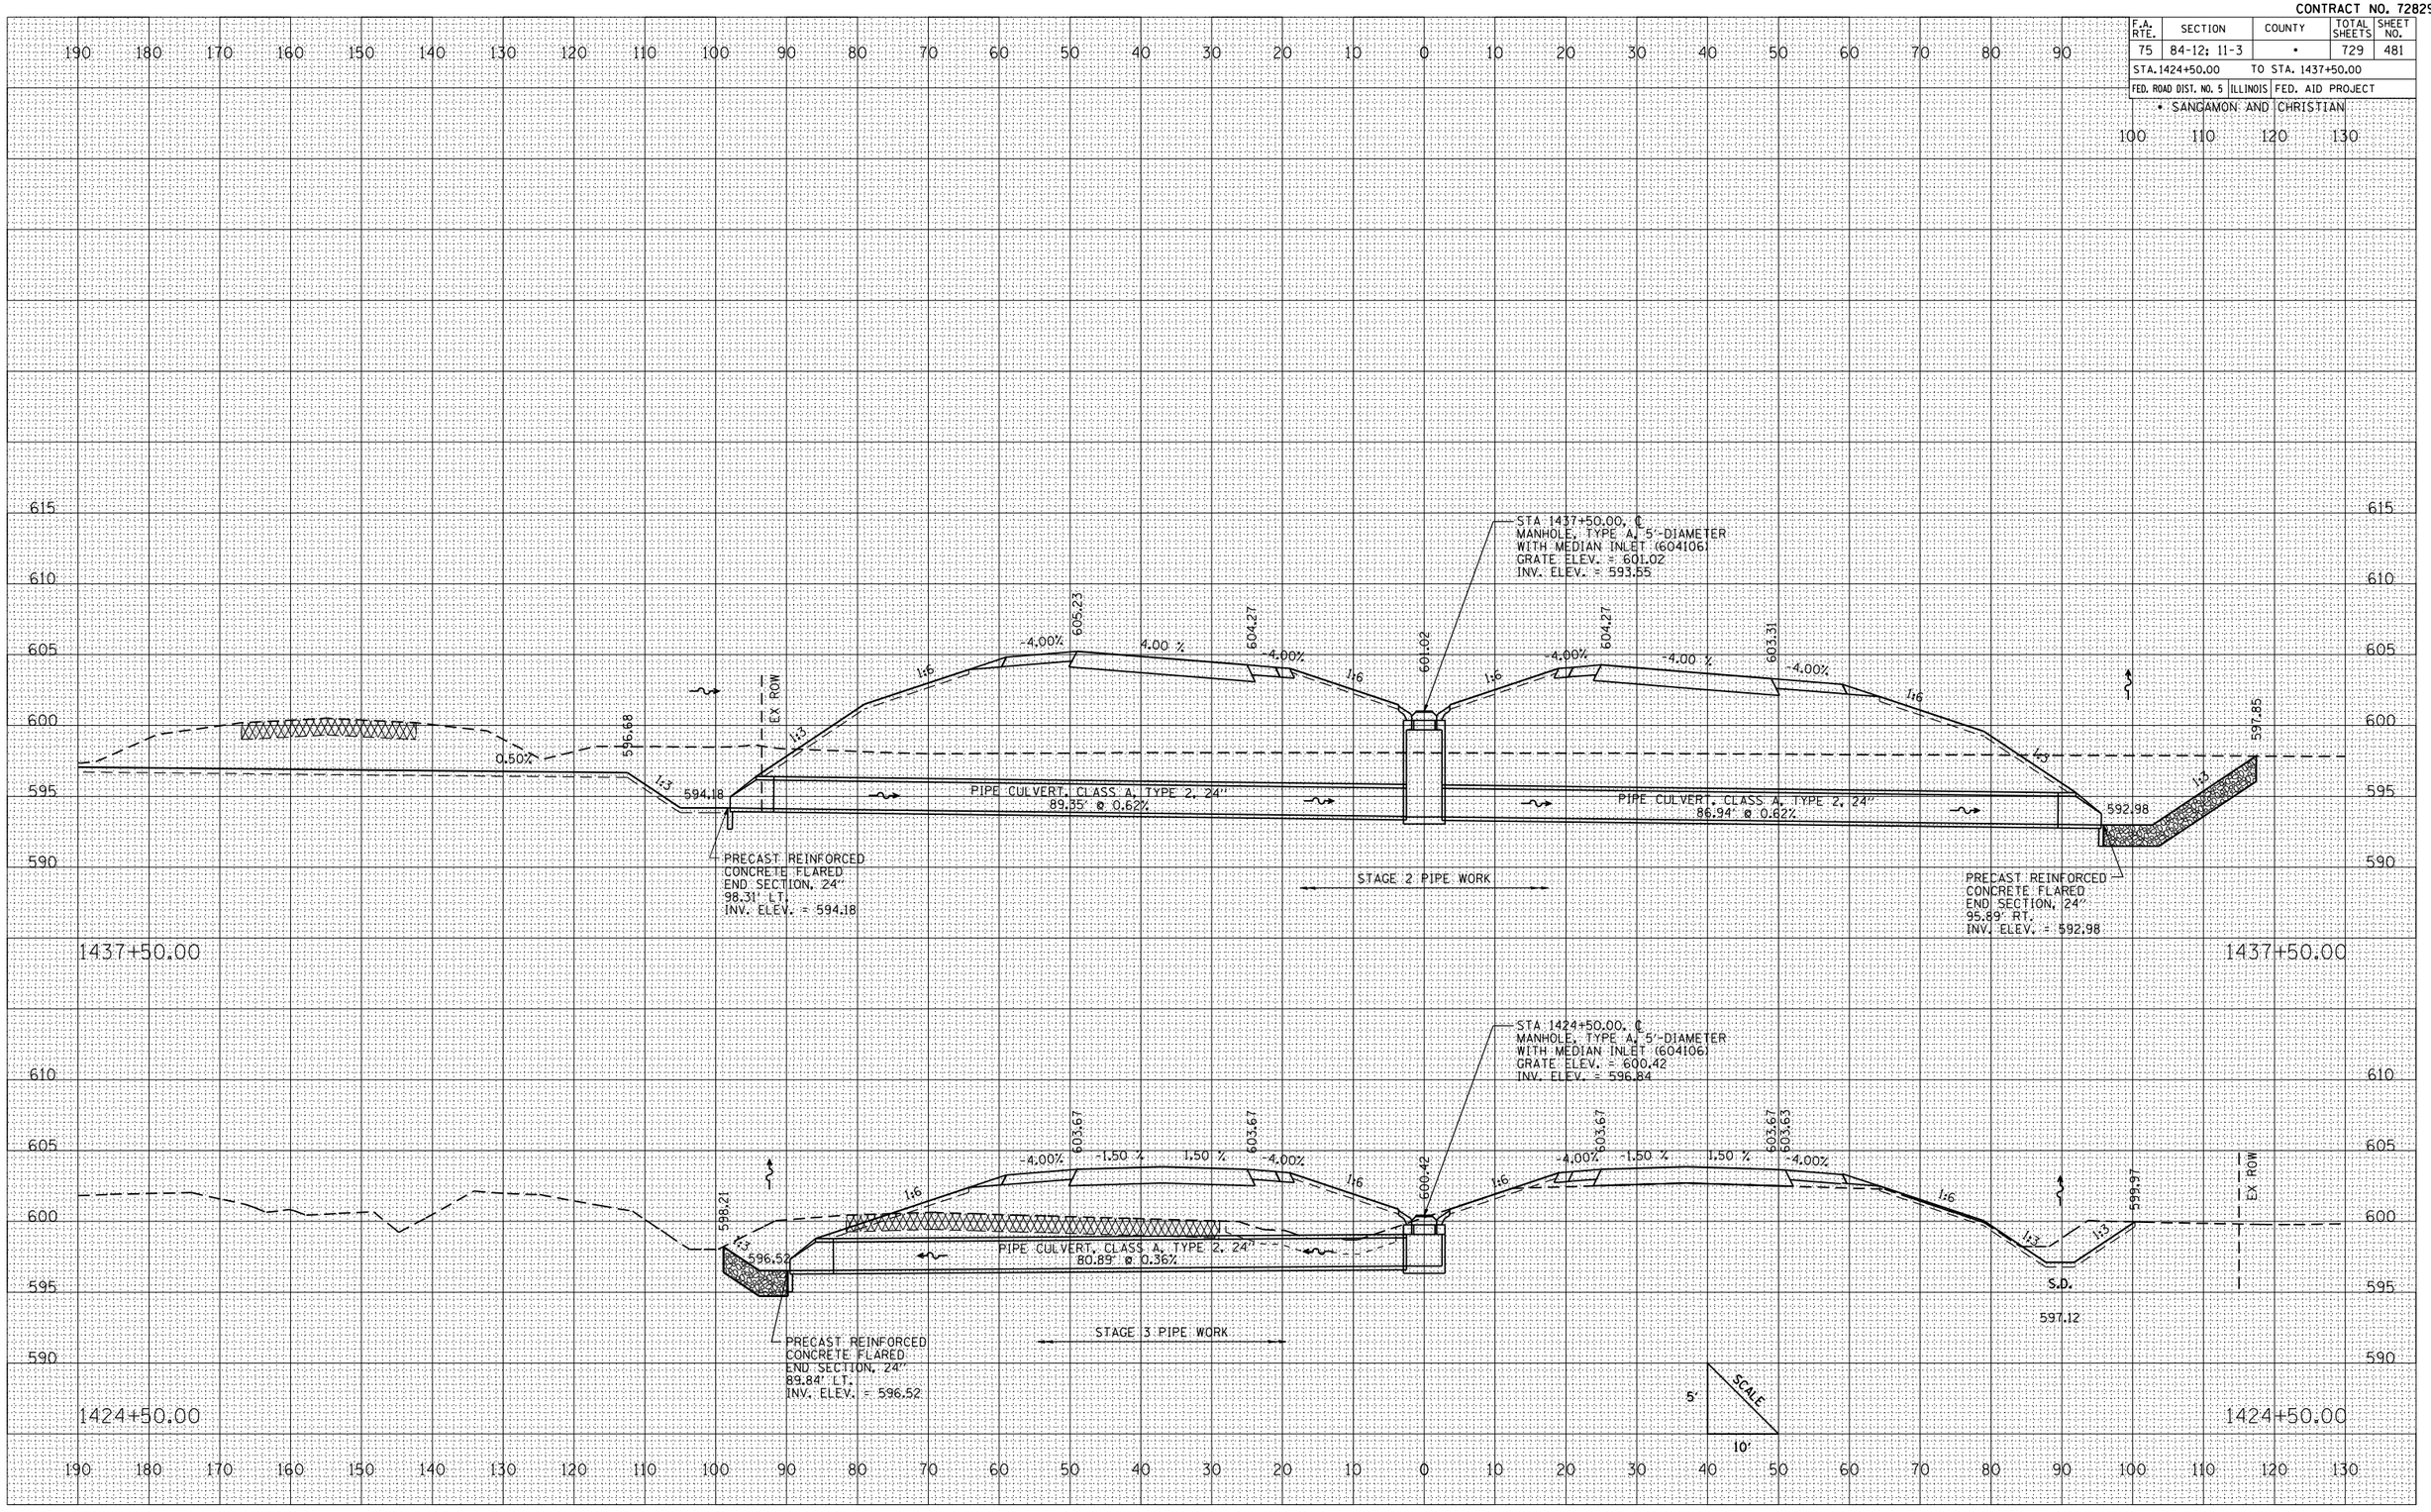

CULVERT PROFILES: IL. RTE. 29 – STA. 1424+50.00 TO STA. 1437+50.00

NO.	AREAS CHECKED	BY	DATE
	SURVEYED		
	PLOTTED		
NOTE BOOK	TABULATE		
	AREAS		

FINAL SURVEY

NO.	AREAS CHECKED	BY	DATE
	SURVEYED		
	PLOTTED		
NOTE BOOK	TABULATE		
	AREAS		

ORIGINAL SURVEY

PLOT DATE = 3/16/2012
FILE NAME = L:\IDOT\030680\d-dw\sheets\067282-sht-profile-culvert.dgn
PLOT SCALE = 211.765 ' / IN.
REFERENCE = REF