CONTRACT NO. 72829

F.A. RTE.	SECTION	COUNTY	TOTAL SHEETS	SHEET NO.
75	84-12: 11-3	•	729	486
STA. 1532+90.00	TO STA. 1552+55.00			
FED. ROAD DIST. NO. 5	ILLINOIS	FED. AID PROJECT		

• SANGAMON AND CHRISTIAN

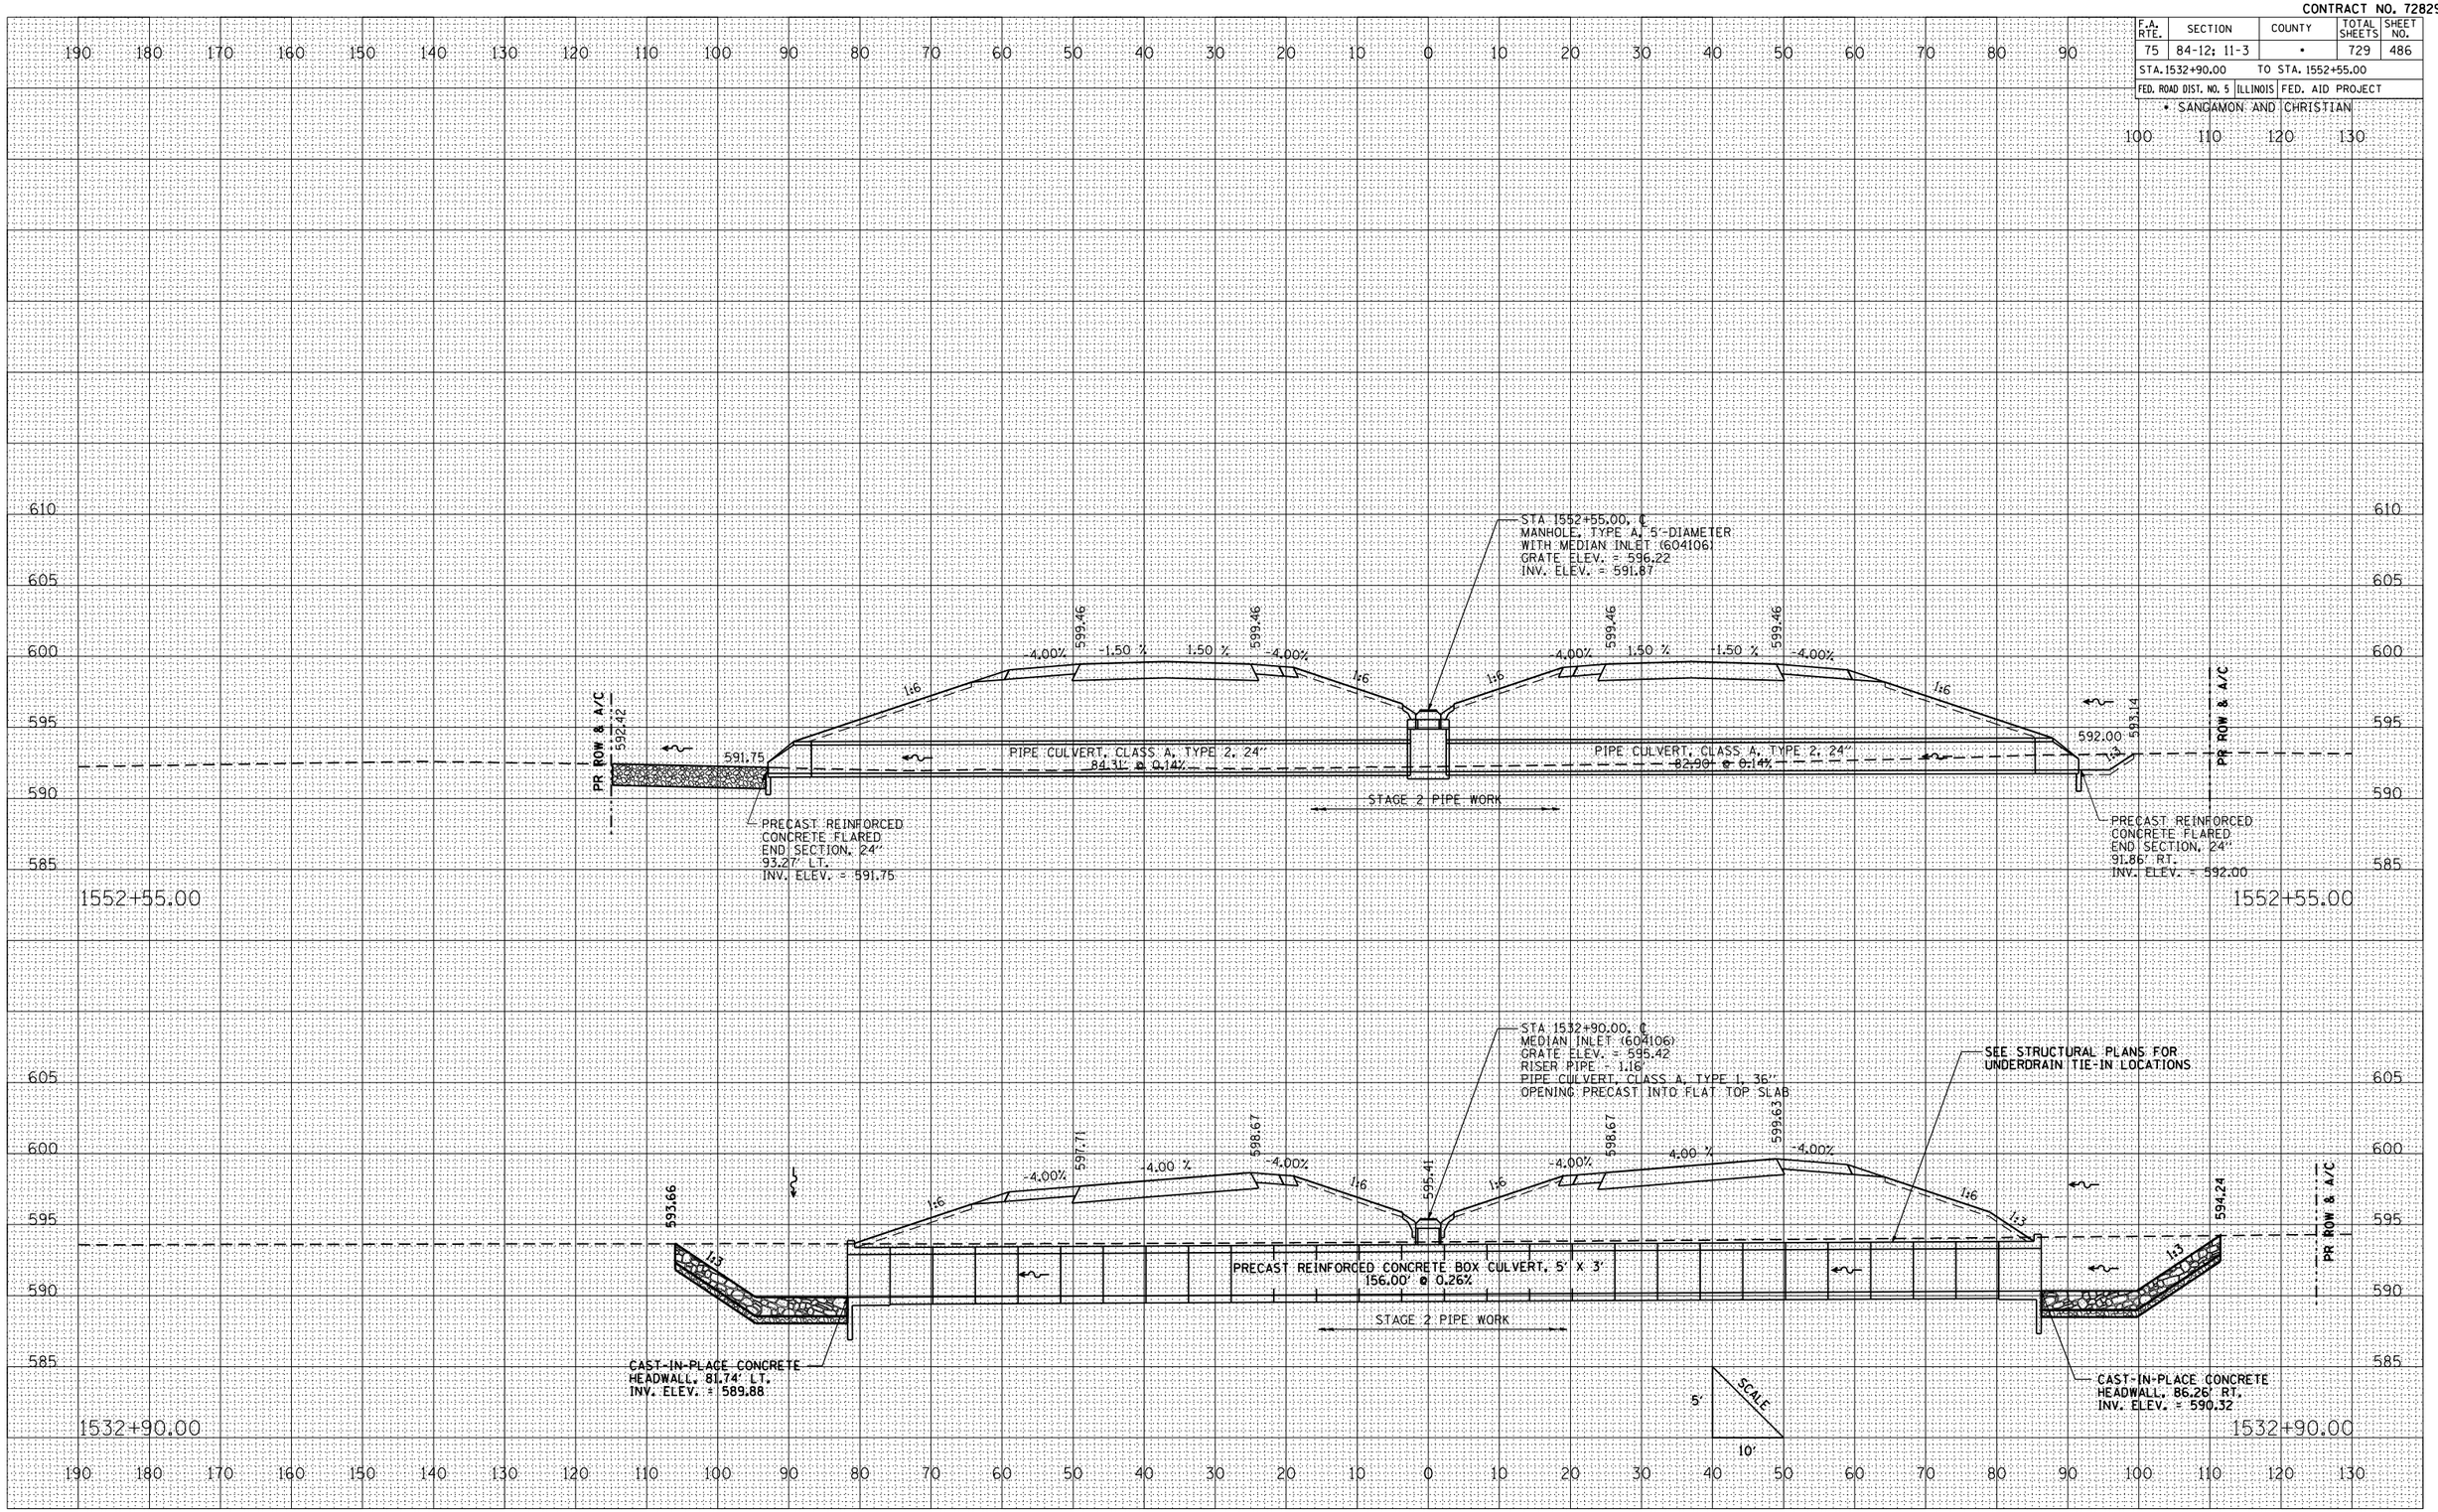

CULVERT PROFILES: IL. RTE. 29 – STA. 1532+90.00 TO STA. 1552+55.00

FINAL SURVEY	BY	DATE
SURVEYED		
PLOTTED		
TRAVERSE		
NOTE BOOK		
AREAS		
NO. AREAS CHECKED		

ORIGINAL SURVEY	BY	DATE
SURVEYED		
PLOTTED		
TRAVERSE		
NOTE BOOK		
AREAS		
NO. AREAS CHECKED		

PLOT DATE = 3/16/2012
FILE NAME = L:\IDOT\0386601\dgn\sheets\0672829sht0486culvert.dgn
PLOT SCALE = 21.1765 ' / IN.
REFERENCE = REF