CONTRACT NO. 72829

F.A. RTE.	SECTION	COUNTY	TOTAL SHEETS	SHEET NO.
75	84-12; 11-3	•	729	487
STA. 1574+00.00	TO STA. 1582+55.00			
FED. ROAD DIST. NO. 5	ILLINOIS	FED. AID PROJECT		

• SANGAMON AND CHRISTIAN

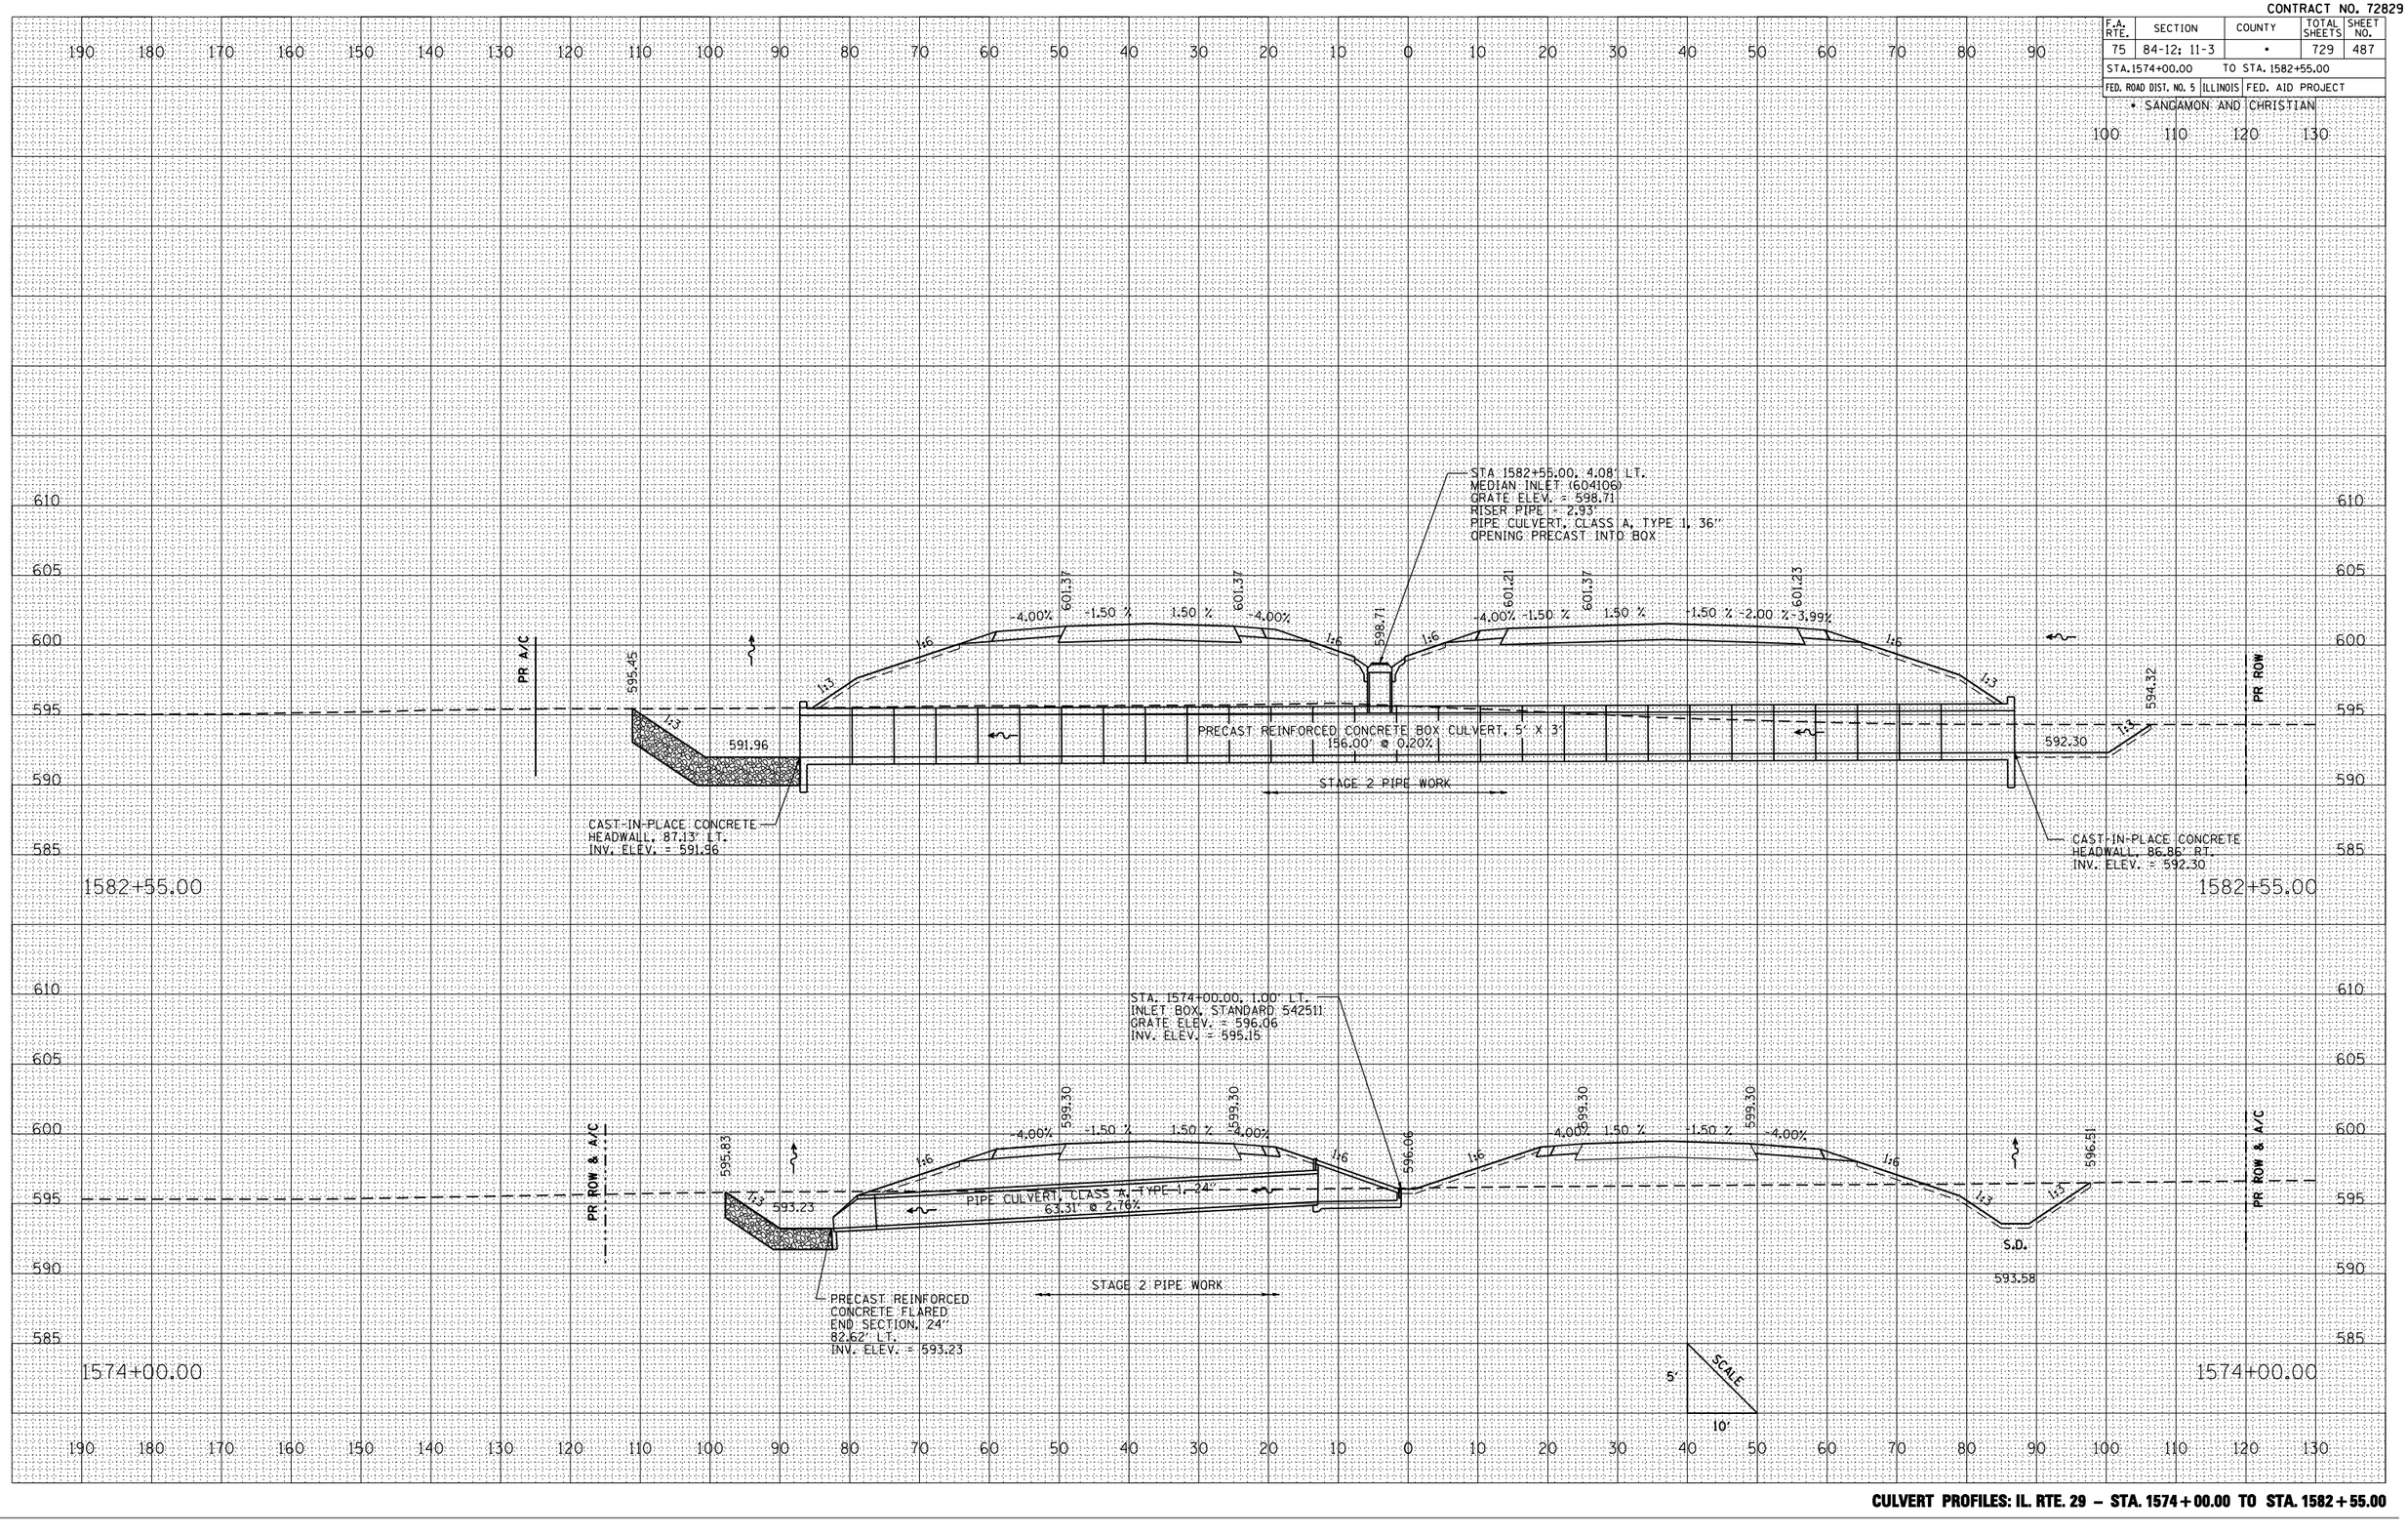

FINAL SURVEY	NOTE BOOK	NO.	BY	DATE
SURVEYED				
PLOTTED				
TABULATED				
AREAS				
AREAS CHECKED				

ORIGINAL SURVEY	NOTE BOOK	NO.	BY	DATE
SURVEYED				
PLOTTED				
TABULATED				
AREAS				
AREAS CHECKED				

PLOT DATE = 3/16/2012
FILE NAME = L:\IDOT\d308668\dgn\sheets\D627829sheet_1d29culver_1.dgn
PLOT SCALE = 21.1765 ' / IN.
REFERENCE = HEF

CULVERT PROFILES: IL. RTE. 29 – STA. 1574+00.00 TO STA. 1582+55.00