CONTRACT NO. 72829

F.A. RTE.	SECTION	COUNTY	TOTAL SHEETS	SHEET NO.
75	84-12; 11-3	•	729	488
STA. 1595+00.00	TO STA. 1597+49.74			
FED. ROAD DIST. NO. 5	ILLINOIS	FED. AID PROJECT		

• SANGAMON AND CHRISTIAN

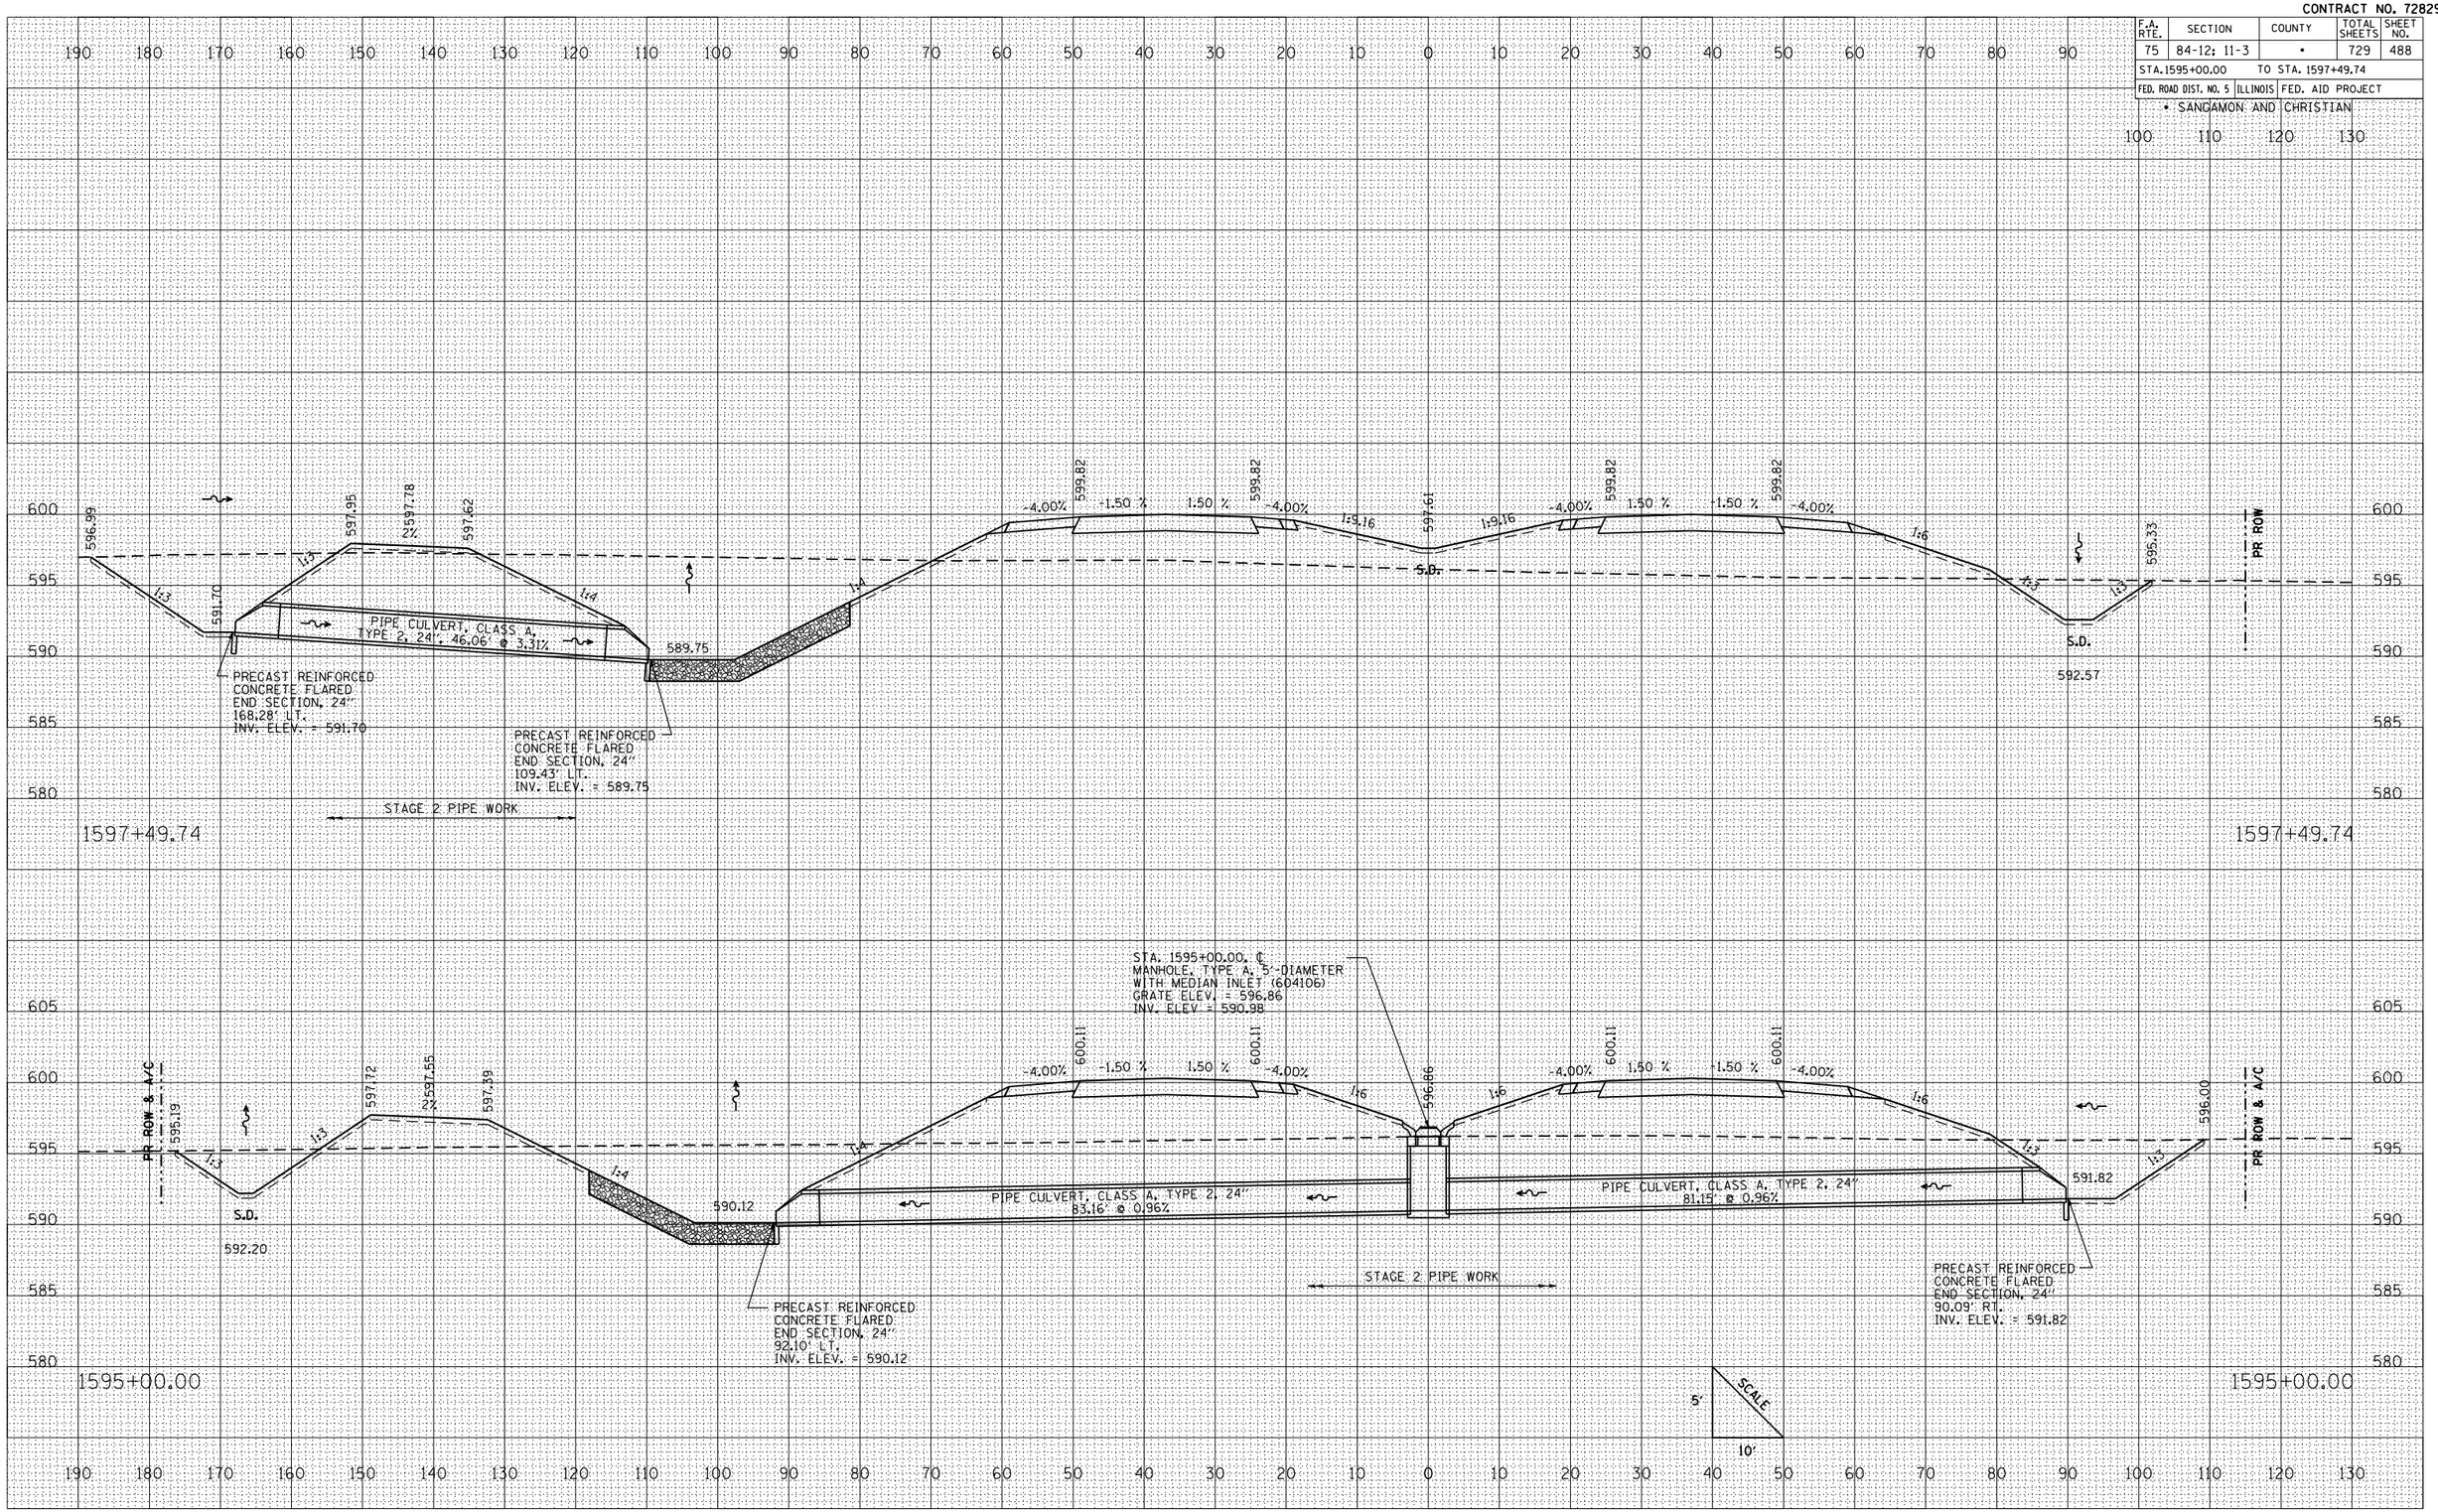

FINAL SURVEY	BY	DATE
SURVEYED		
PLOTTED		
SUBMITTED		
NOTE BOOK		
AREAS		
AREAS CHECKED		
NO.		

ORIGINAL SURVEY	BY	DATE
SURVEYED		
PLOTTED		
SUBMITTED		
AREAS		
AREAS CHECKED		
NO.		

PLOT DATE = 3/23/2012
FILE NAME = L:\IDOT\0396601\dgn\sheets\0672829pgsmm-culvert.dgn
PLOT SCALE = 211.765 ' / IN.
REFERENCE = REF

CULVERT PROFILES: IL. RTE. 29 – STA. 1595 + 00.00 TO STA. 1597 + 49.74