CONTRACT NO. 72829

| F.A. RTE. | SECTION | COUNTY | TOTAL SHEETS | SHEET NO. |
|---|---|---|---|---|
| 75 | 84-12; 11-3 | • | 729 | 495 |
| STA. 49+85.00 | TO STA. 50+00.00 | | | |
| FED. ROAD DIST. NO. 5 | ILLINOIS | FED. AID PROJECT | | |

• SANGAMON AND CHRISTIAN

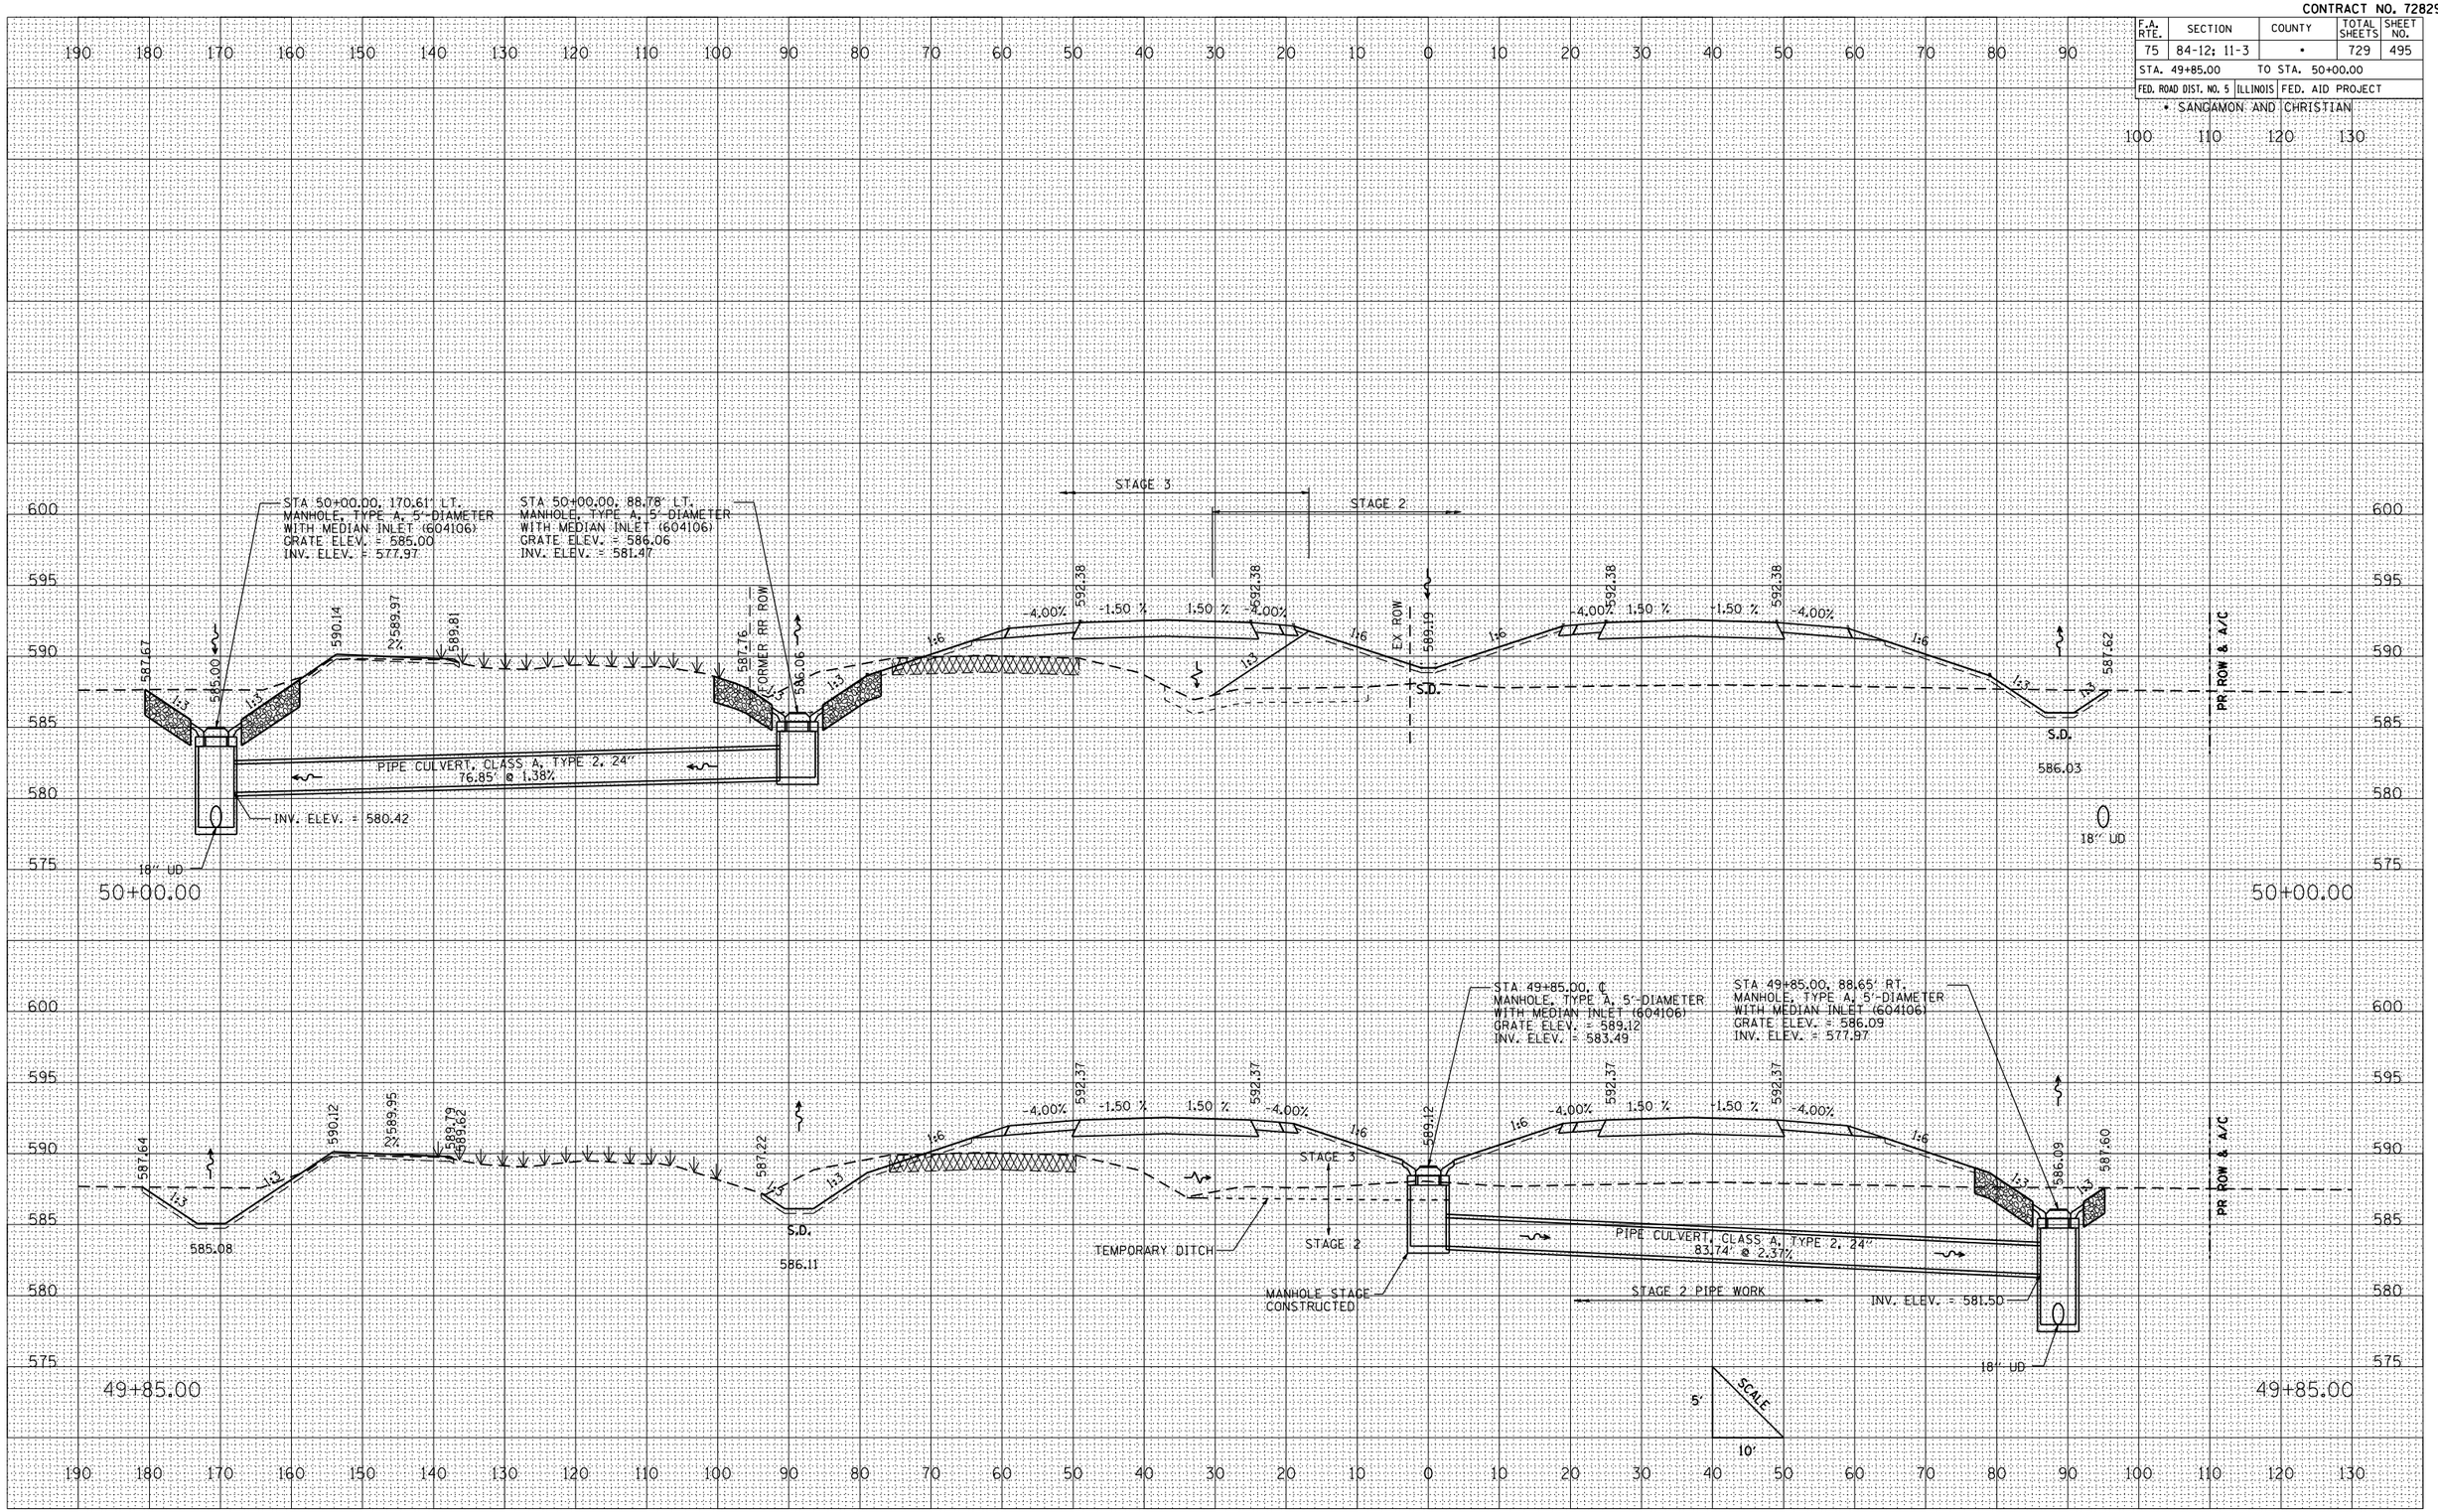


CULVERT PROFILES: IL. RTE. 29 – STA. 49+85.00 TO STA. 50+00.00

| FINAL SURVEY | BY | DATE |
|---|---|---|
| SURVEYED | | |
| PLOTTED | | |
| TRAVERSE | | |
| NOTE BOOK | AREAS | |
| | AREAS CHECKED | |
| NO. | | |

| ORIGINAL SURVEY | BY | DATE |
|---|---|---|
| SURVEYED | | |
| PLOTTED | | |
| TRAVERSE | | |
| | AREAS | |
| | AREAS CHECKED | |
| NO. | | |

PLOT DATE = 3/16/2012
FILE NAME = L:\IDOT\93066B1\dgn\sheets\0672829sht495culvert.dgn
PLOT SCALE = 21.765 ' / IN.
REFERENCE = $REF$