CONTRACT NO. 72829

F.A. RTE.	SECTION	COUNTY	TOTAL SHEETS	SHEET NO.
75	84-12; 11-3	•	729	501
STA. 180+35.00	TO STA. 201+28.04			
FED. ROAD DIST. NO. 5	ILLINOIS	FED. AID PROJECT		

• SANGAMON AND CHRISTIAN

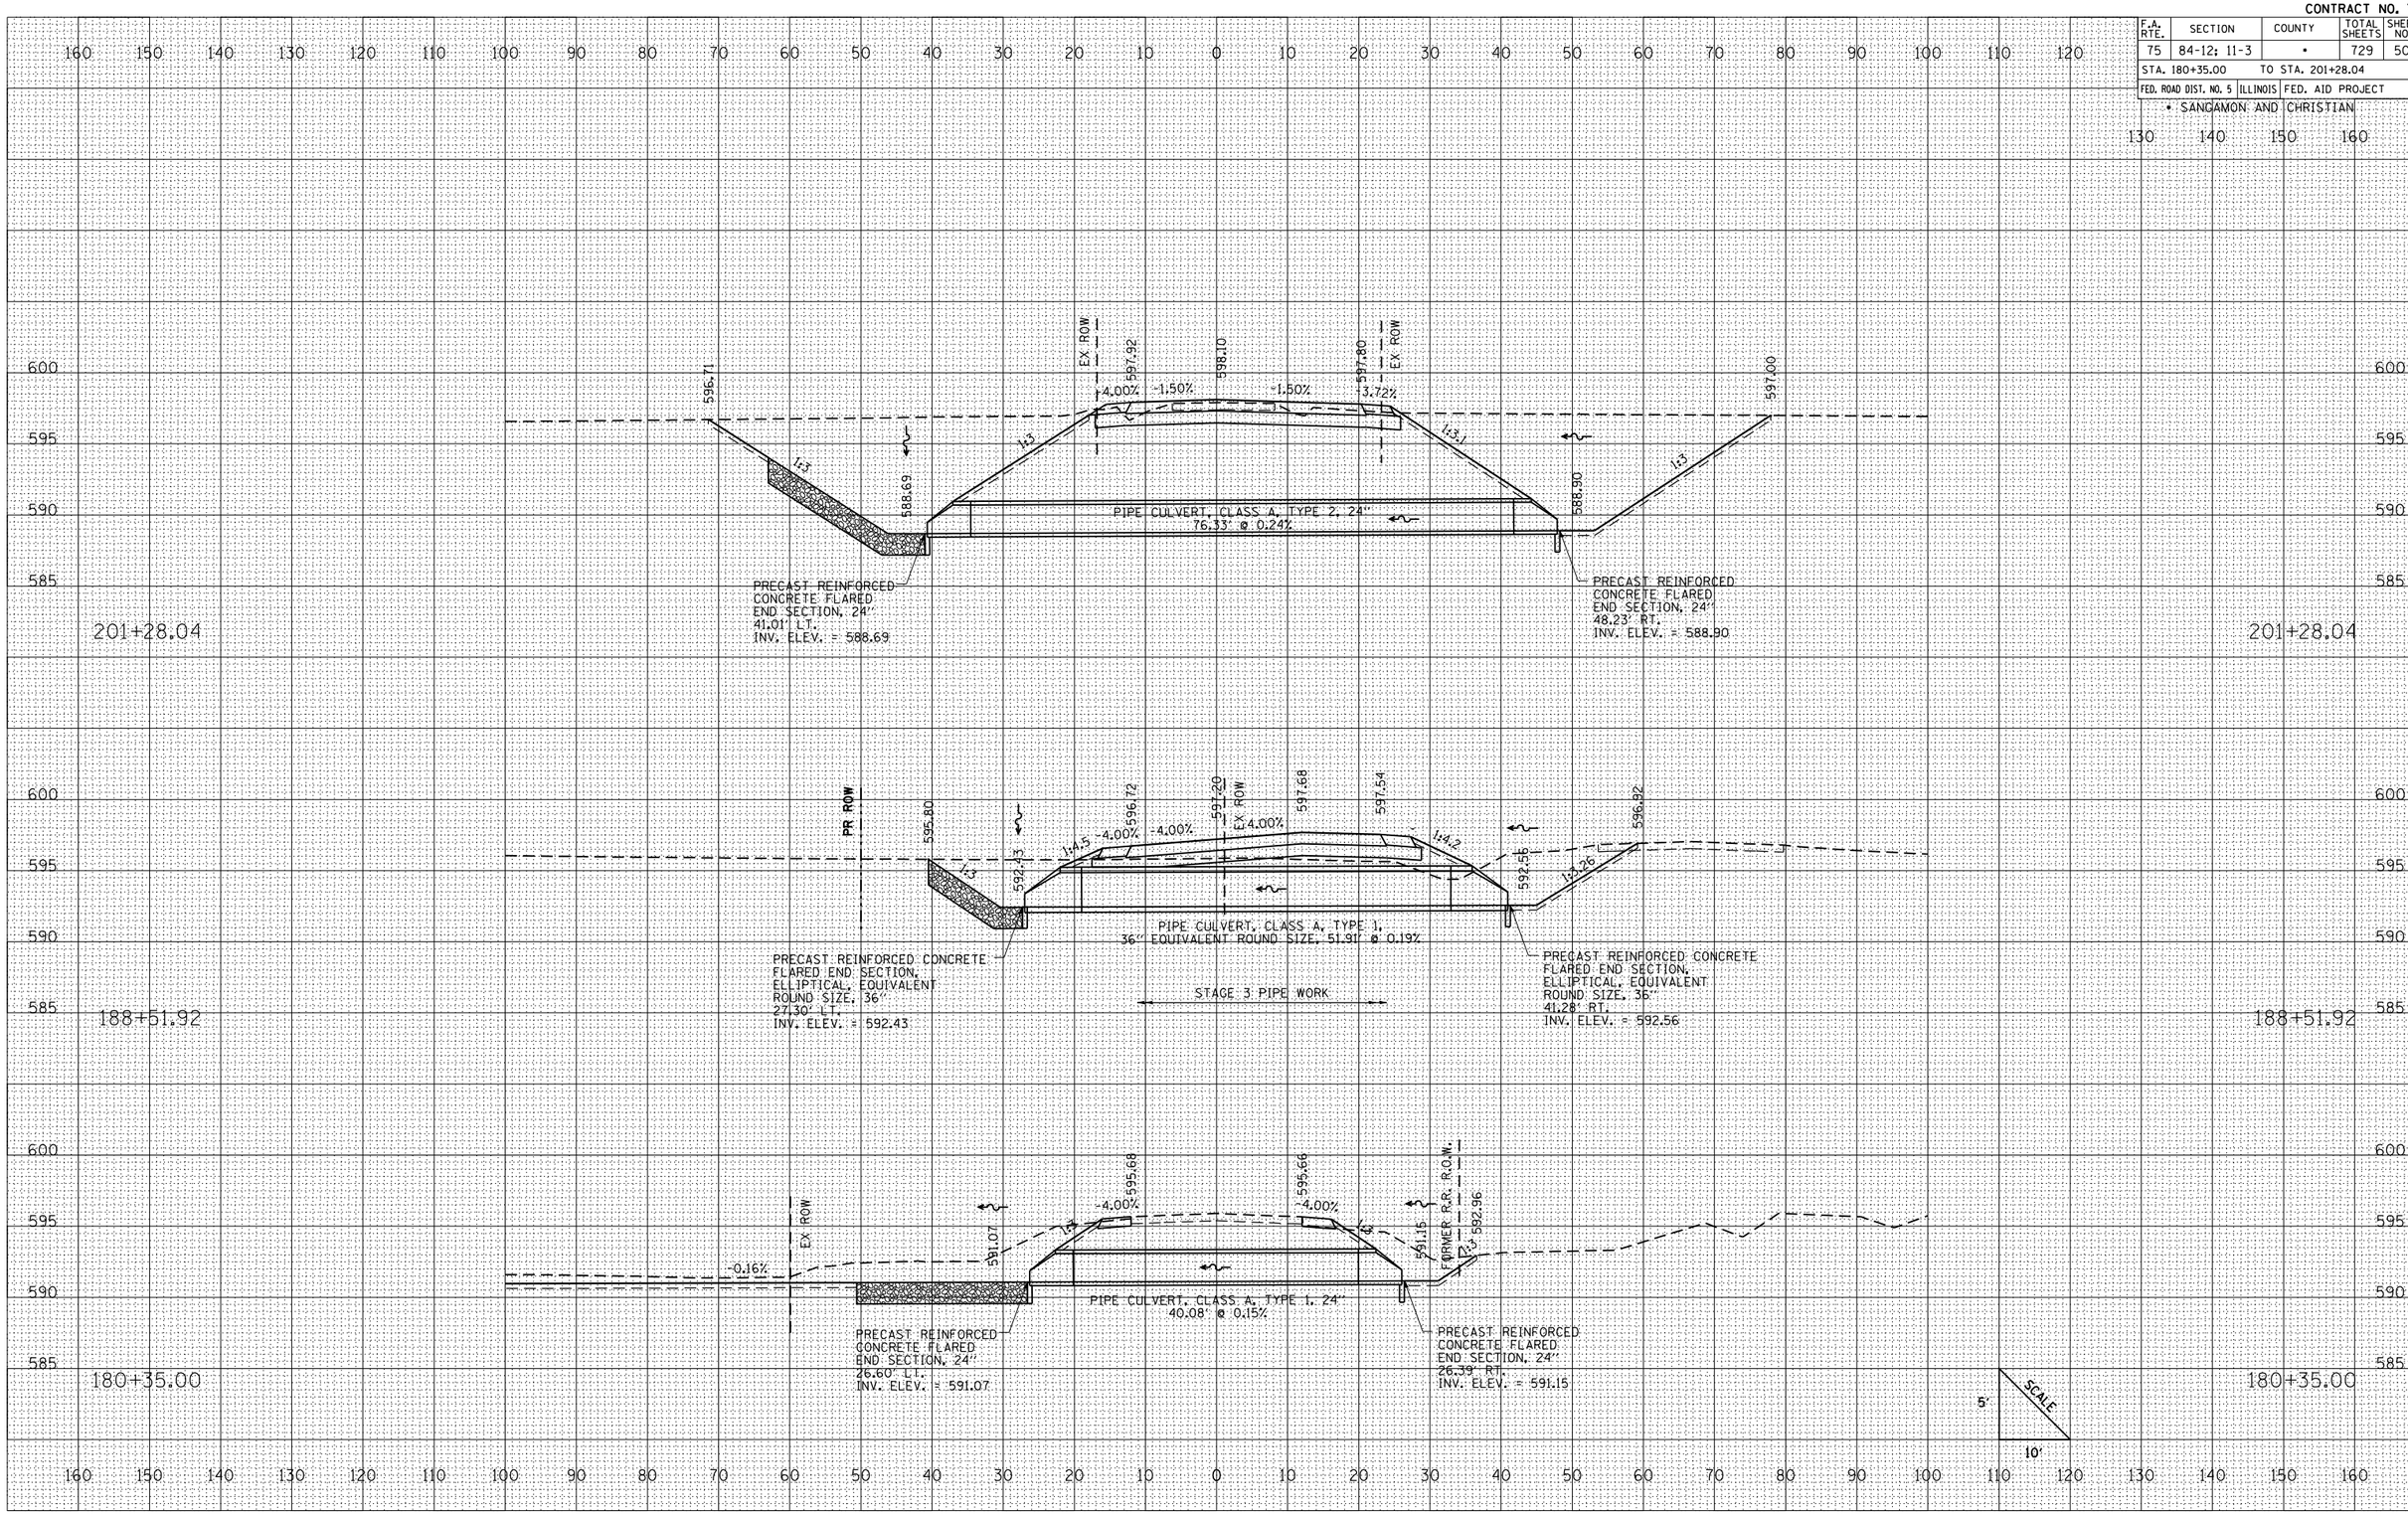

FINAL SURVEY	BY	DATE
SURVEYED		
PLOTTED		
TABULATED		
NOTE BOOK		
AREAS		
AREAS CHECKED		
NO.		

ORIGINAL SURVEY	BY	DATE
SURVEYED		
PLOTTED		
TABULATED		
AREAS		
AREAS CHECKED		
NO.		

PLOT DATE = 3/16/2012
FILE NAME = L:\IDOT\039668\dr-ow\sheets\0672829prpsmt-culvert.dgn
PLOT SCALE = 211.765 ' / IN.
REFERENCE = REF

CULVERT PROFILES: TR 73 (2050 N)