CONTRACT NO. 72829

F.A. RTE.	SECTION	COUNTY	TOTAL SHEETS	SHEET NO.
75	84-12; 11-3	•	729	507

STA. 101+42.21 TO STA. 101+42.21

FED. ROAD DIST. NO. 5 | ILLINOIS | FED. AID PROJECT

• SANGAMON AND CHRISTIAN

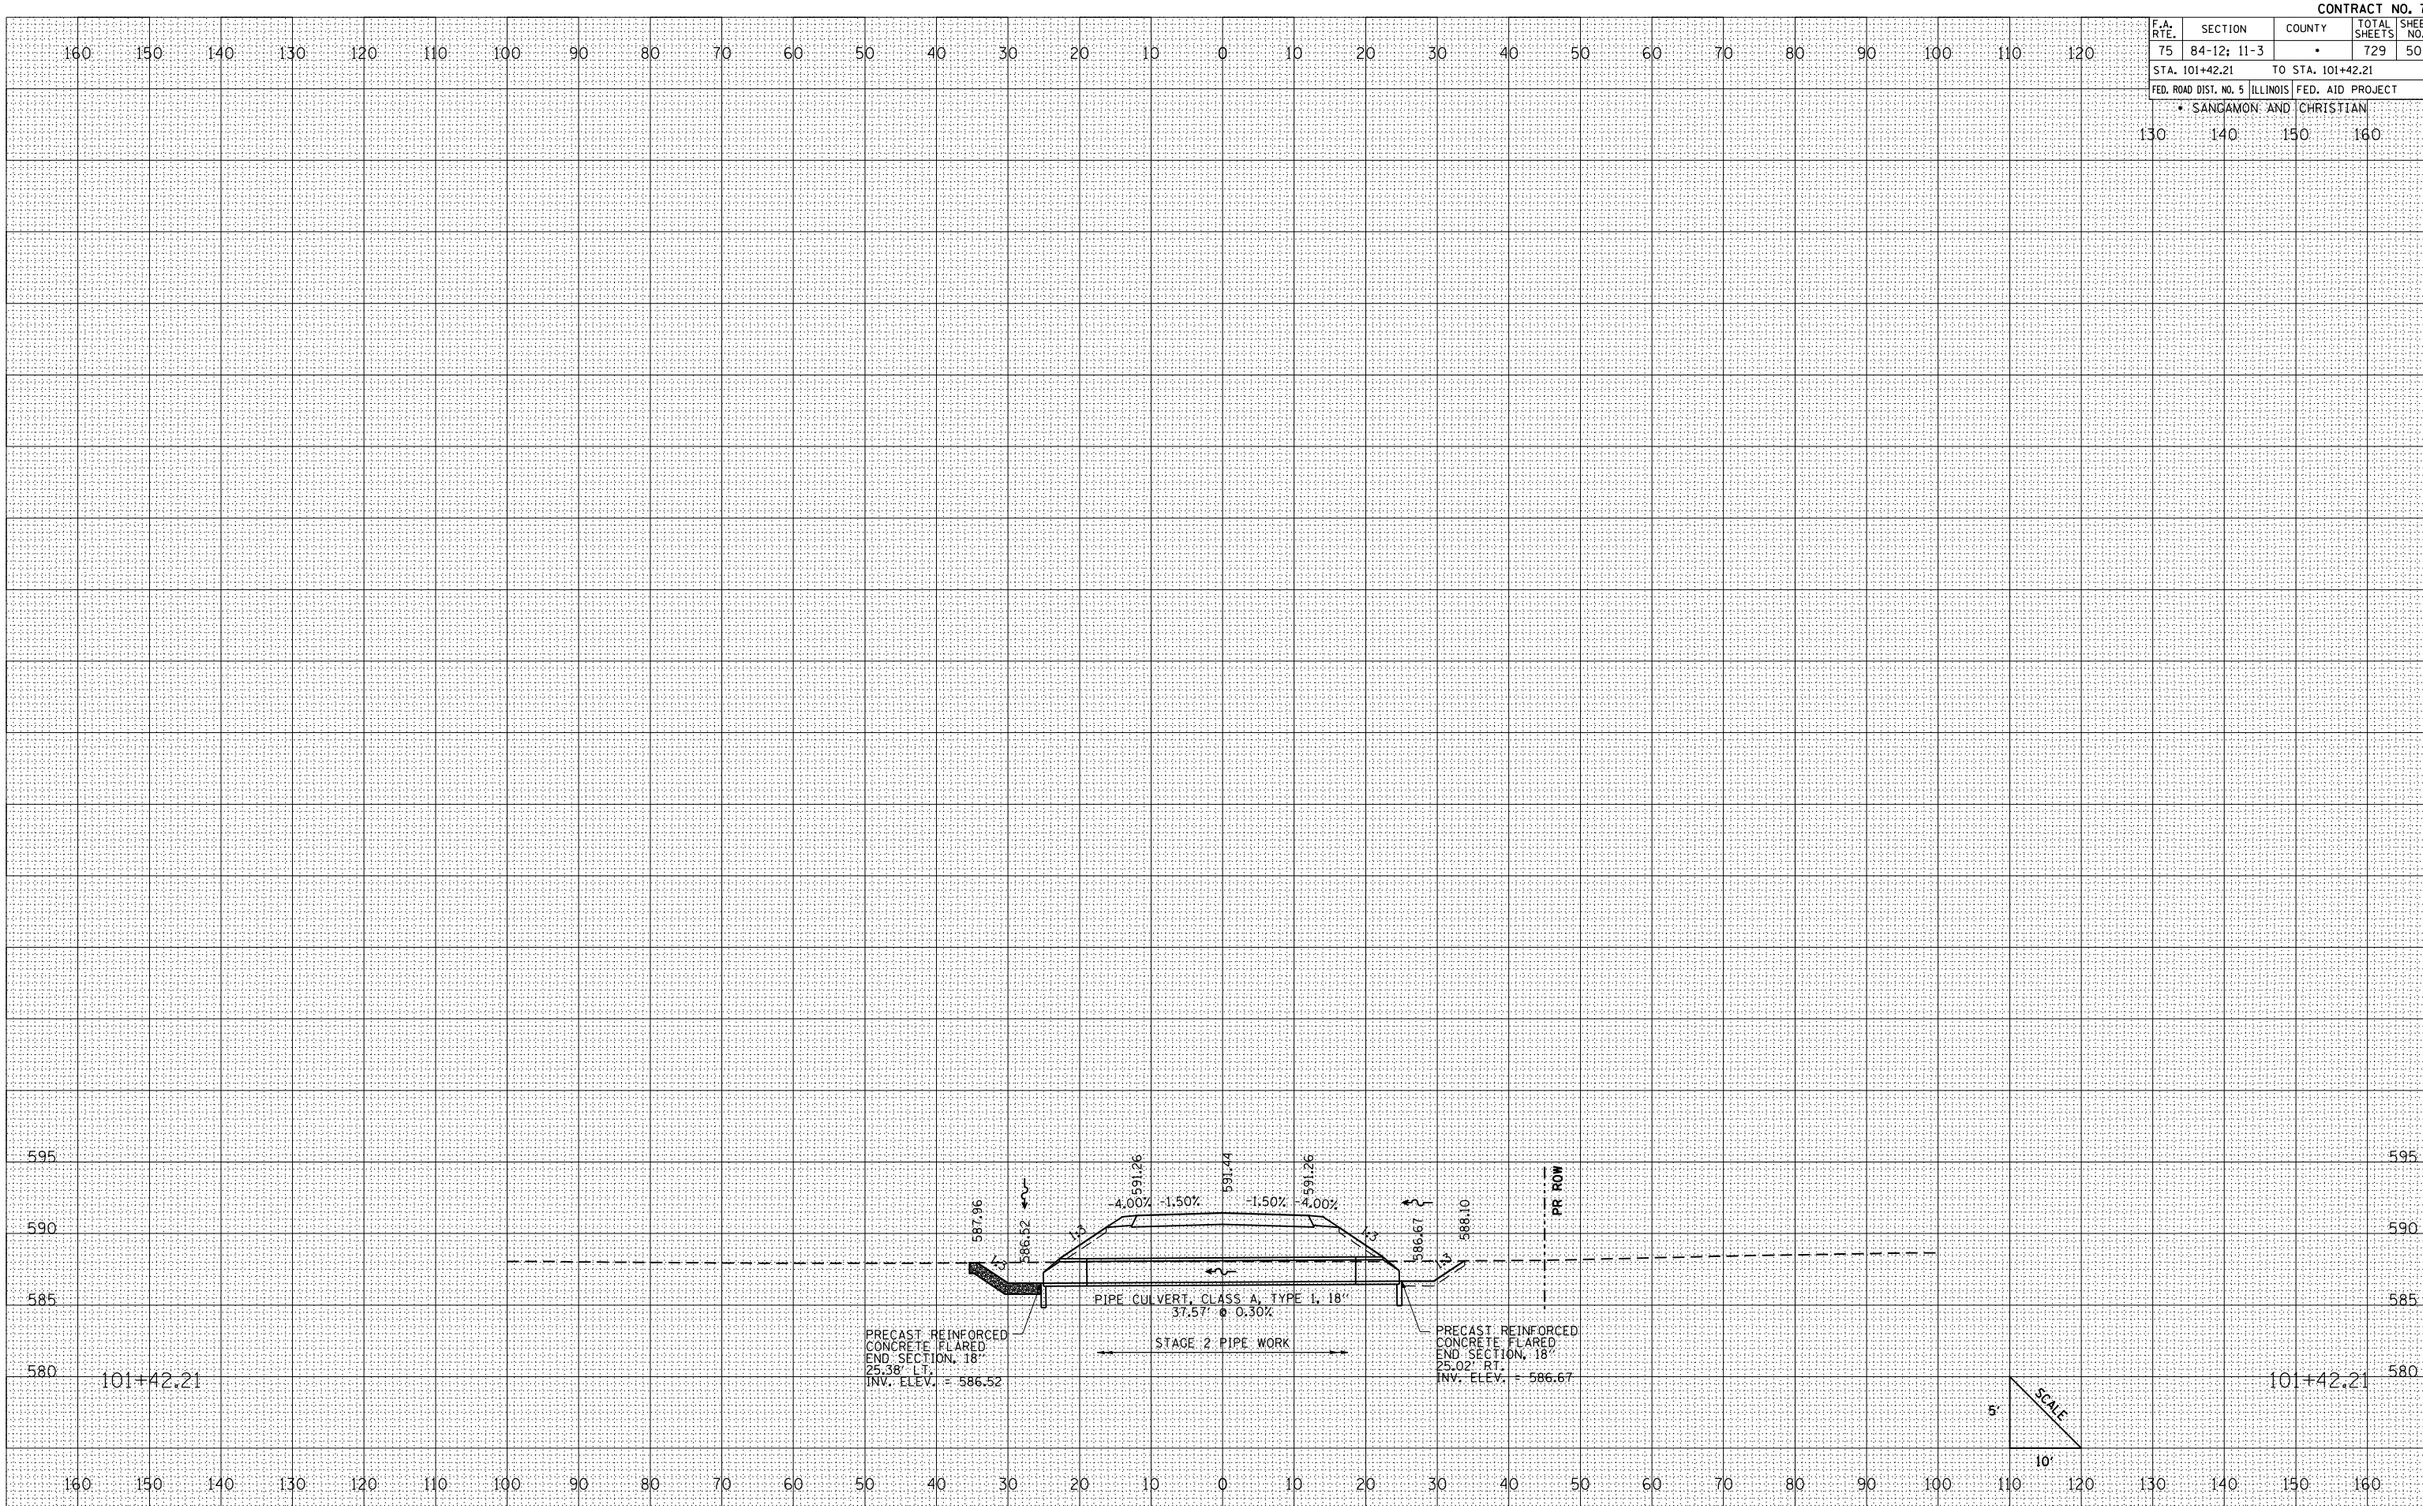

FINAL SURVEY | NOTE BOOK | NO. | SURVEYED | PLOTTED | TEMPLATE | AREAS | AREAS CHECKED | BY | DATE

ORIGINAL SURVEY | NO. | SURVEYED | PLOTTED | TEMPLATE | AREAS | AREAS CHECKED | BY | DATE

PLOT DATE = 3/16/2012
FILE NAME = L:\IDOT\0306601\drawsheets\0672[illegible]\CULVERT.dgn
PLOT SCALE = 21.1765 ' / IN.
REFERENCE = REF

CULVERT PROFILES: TR 321/486