CONTRACT NO. 72829

F.A. RTE.	SECTION	COUNTY	TOTAL SHEETS	SHEET NO.
75	84-12; 11-3	•	729	508
STA. 898+50.00	TO STA. 901+29.04			
FED. ROAD DIST. NO. 5	ILLINOIS	FED. AID PROJECT		

• SANGAMON AND CHRISTIAN

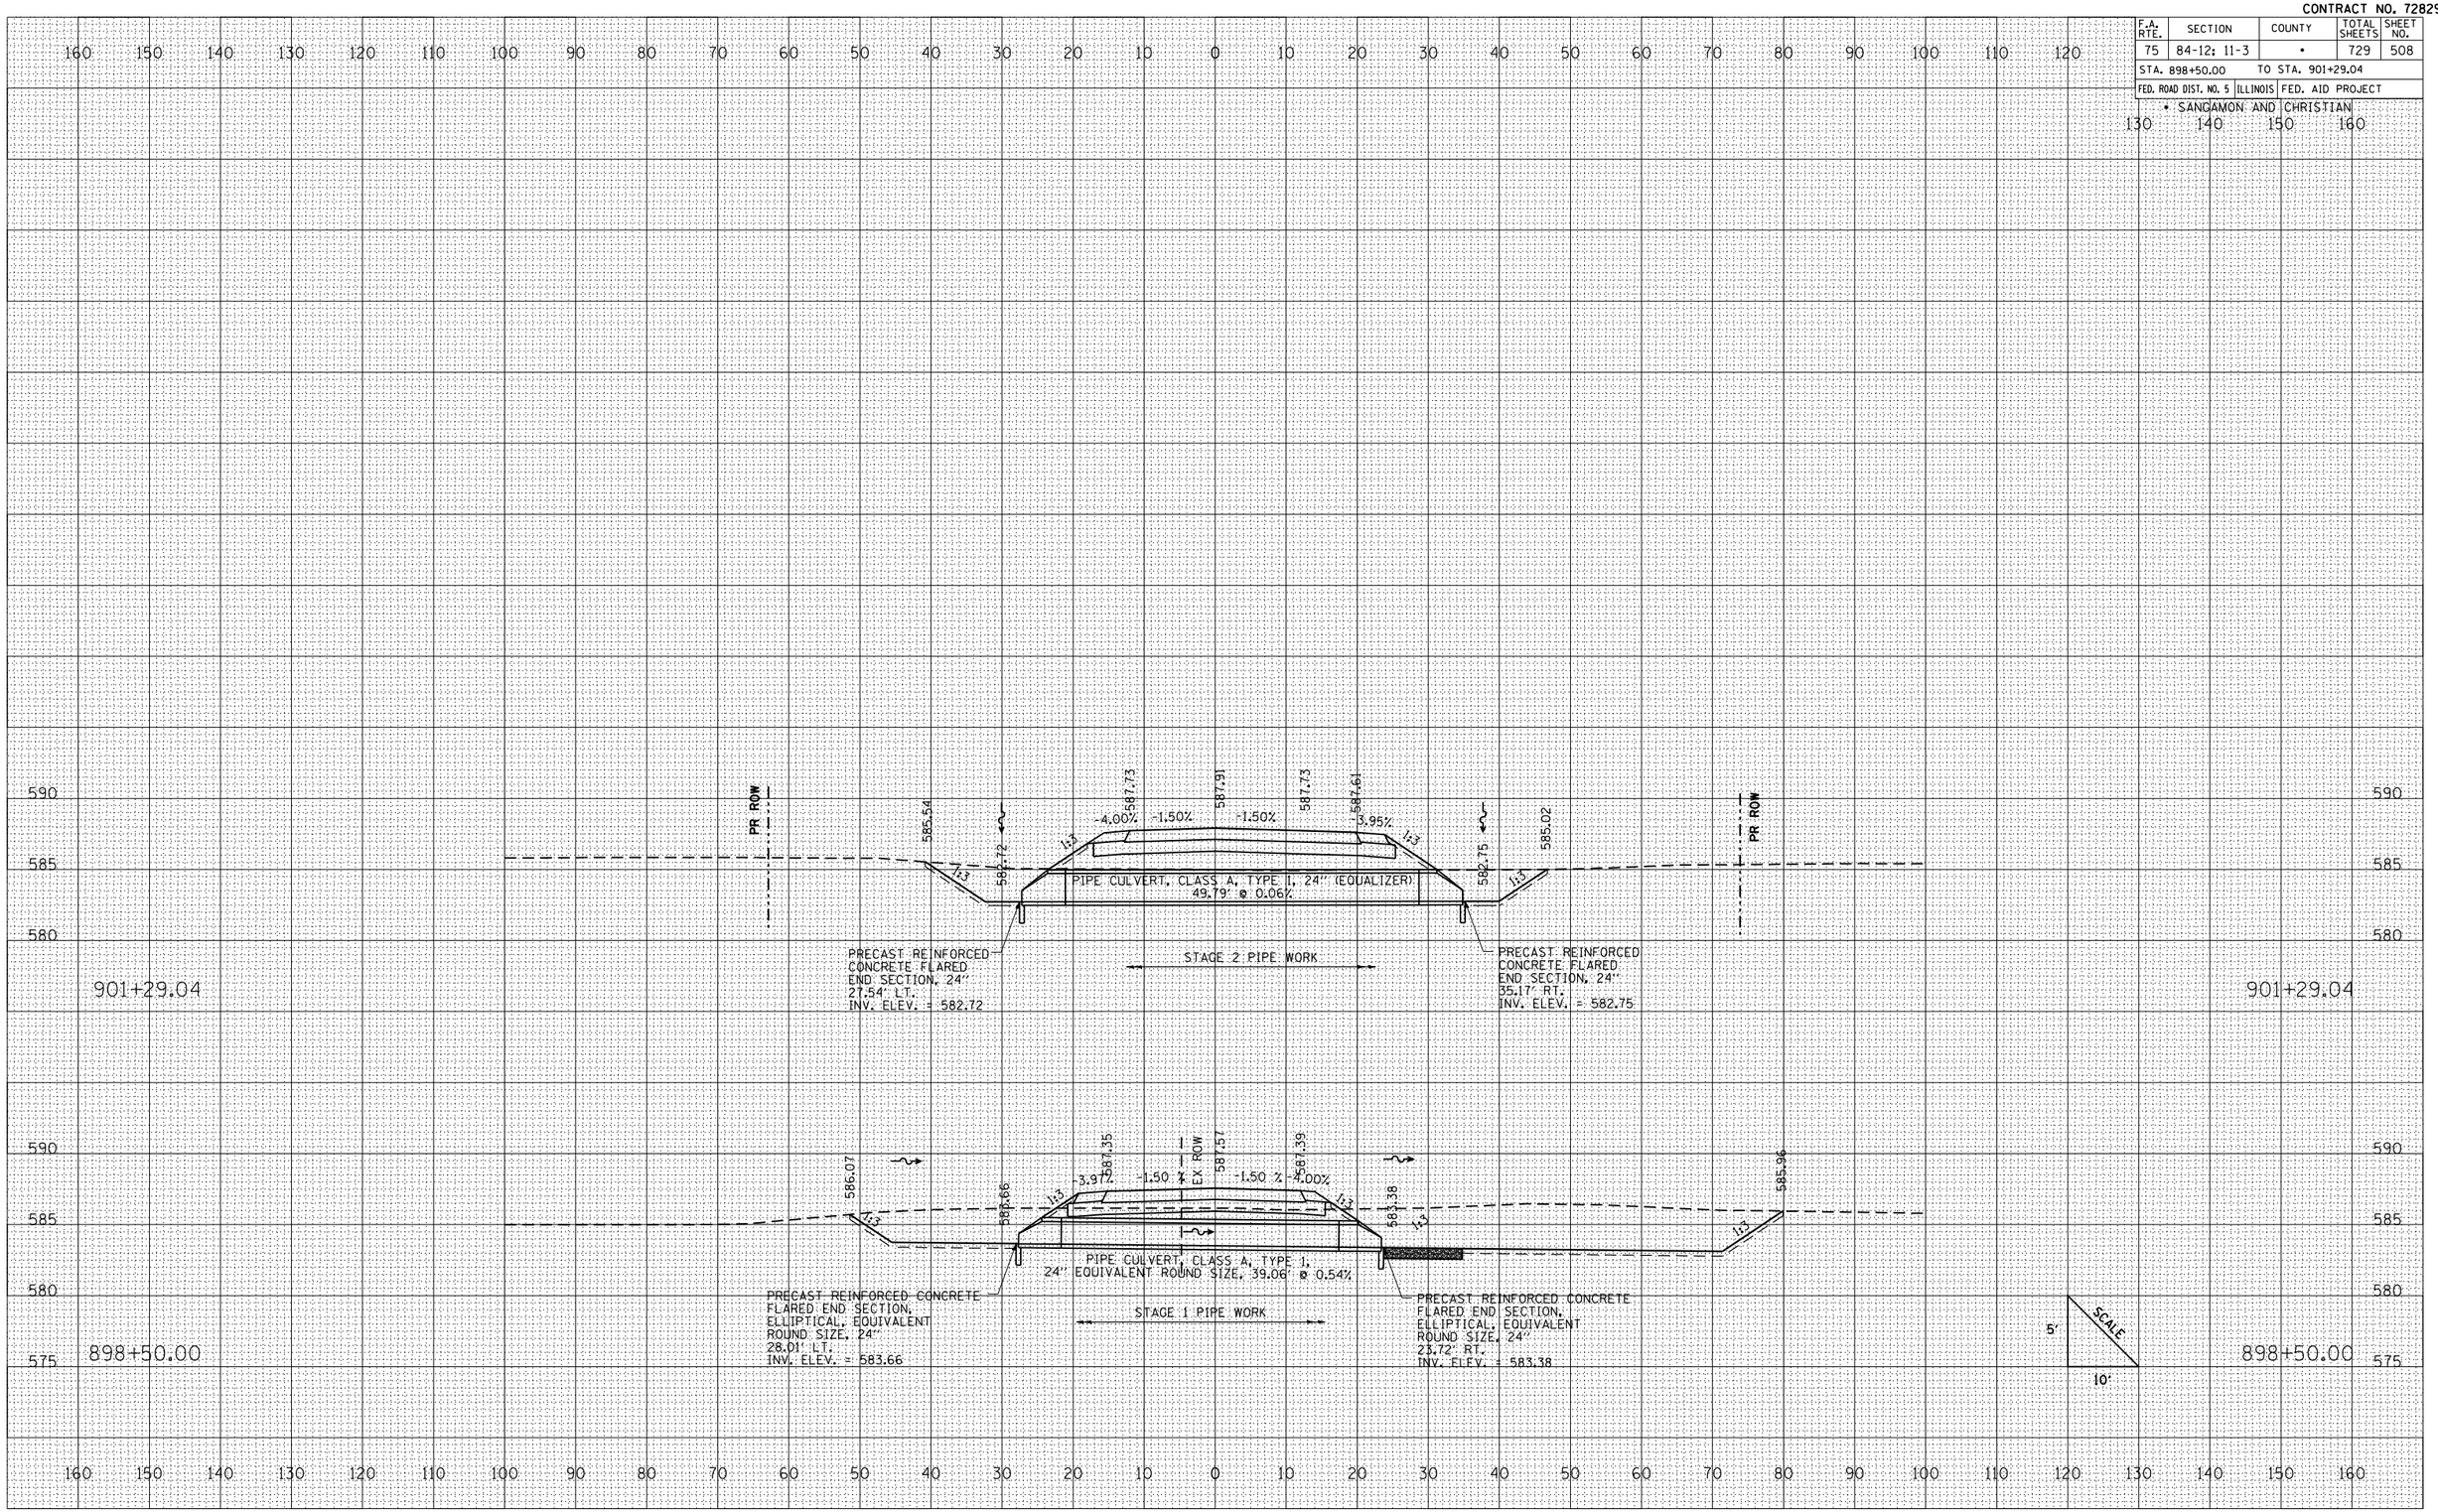

FINAL SURVEY	BY	DATE
SURVEYED		
PLOTTED		
TABULATED		
AREAS		
AREAS CHECKED		
NOTE BOOK NO.		

ORIGINAL SURVEY	BY	DATE
SURVEYED		
PLOTTED		
TABULATED		
AREAS		
AREAS CHECKED		
NOTE BOOK NO.		

PLOT DATE = 3/28/2012
FILE NAME = L:\IDOT\036601\dgn\sheets\0672829pgsmm1-1PRCULVERT.dgn
PLOT SCALE = 211765 ' / IN.
REFERENCE = REF

CULVERT PROFILES: ELM ST. – TR 299 (7 S)