CONTRACT NO. 72829

F.A. RTE.	SECTION	COUNTY	TOTAL SHEETS	SHEET NO.
75	84-12; 11-3	•	729	519
STA. 1438+00.00	TO STA. 1439+00.00			
FED. ROAD DIST. NO. 5	ILLINOIS	FED. AID PROJECT		

• SANGAMON AND CHRISTIAN

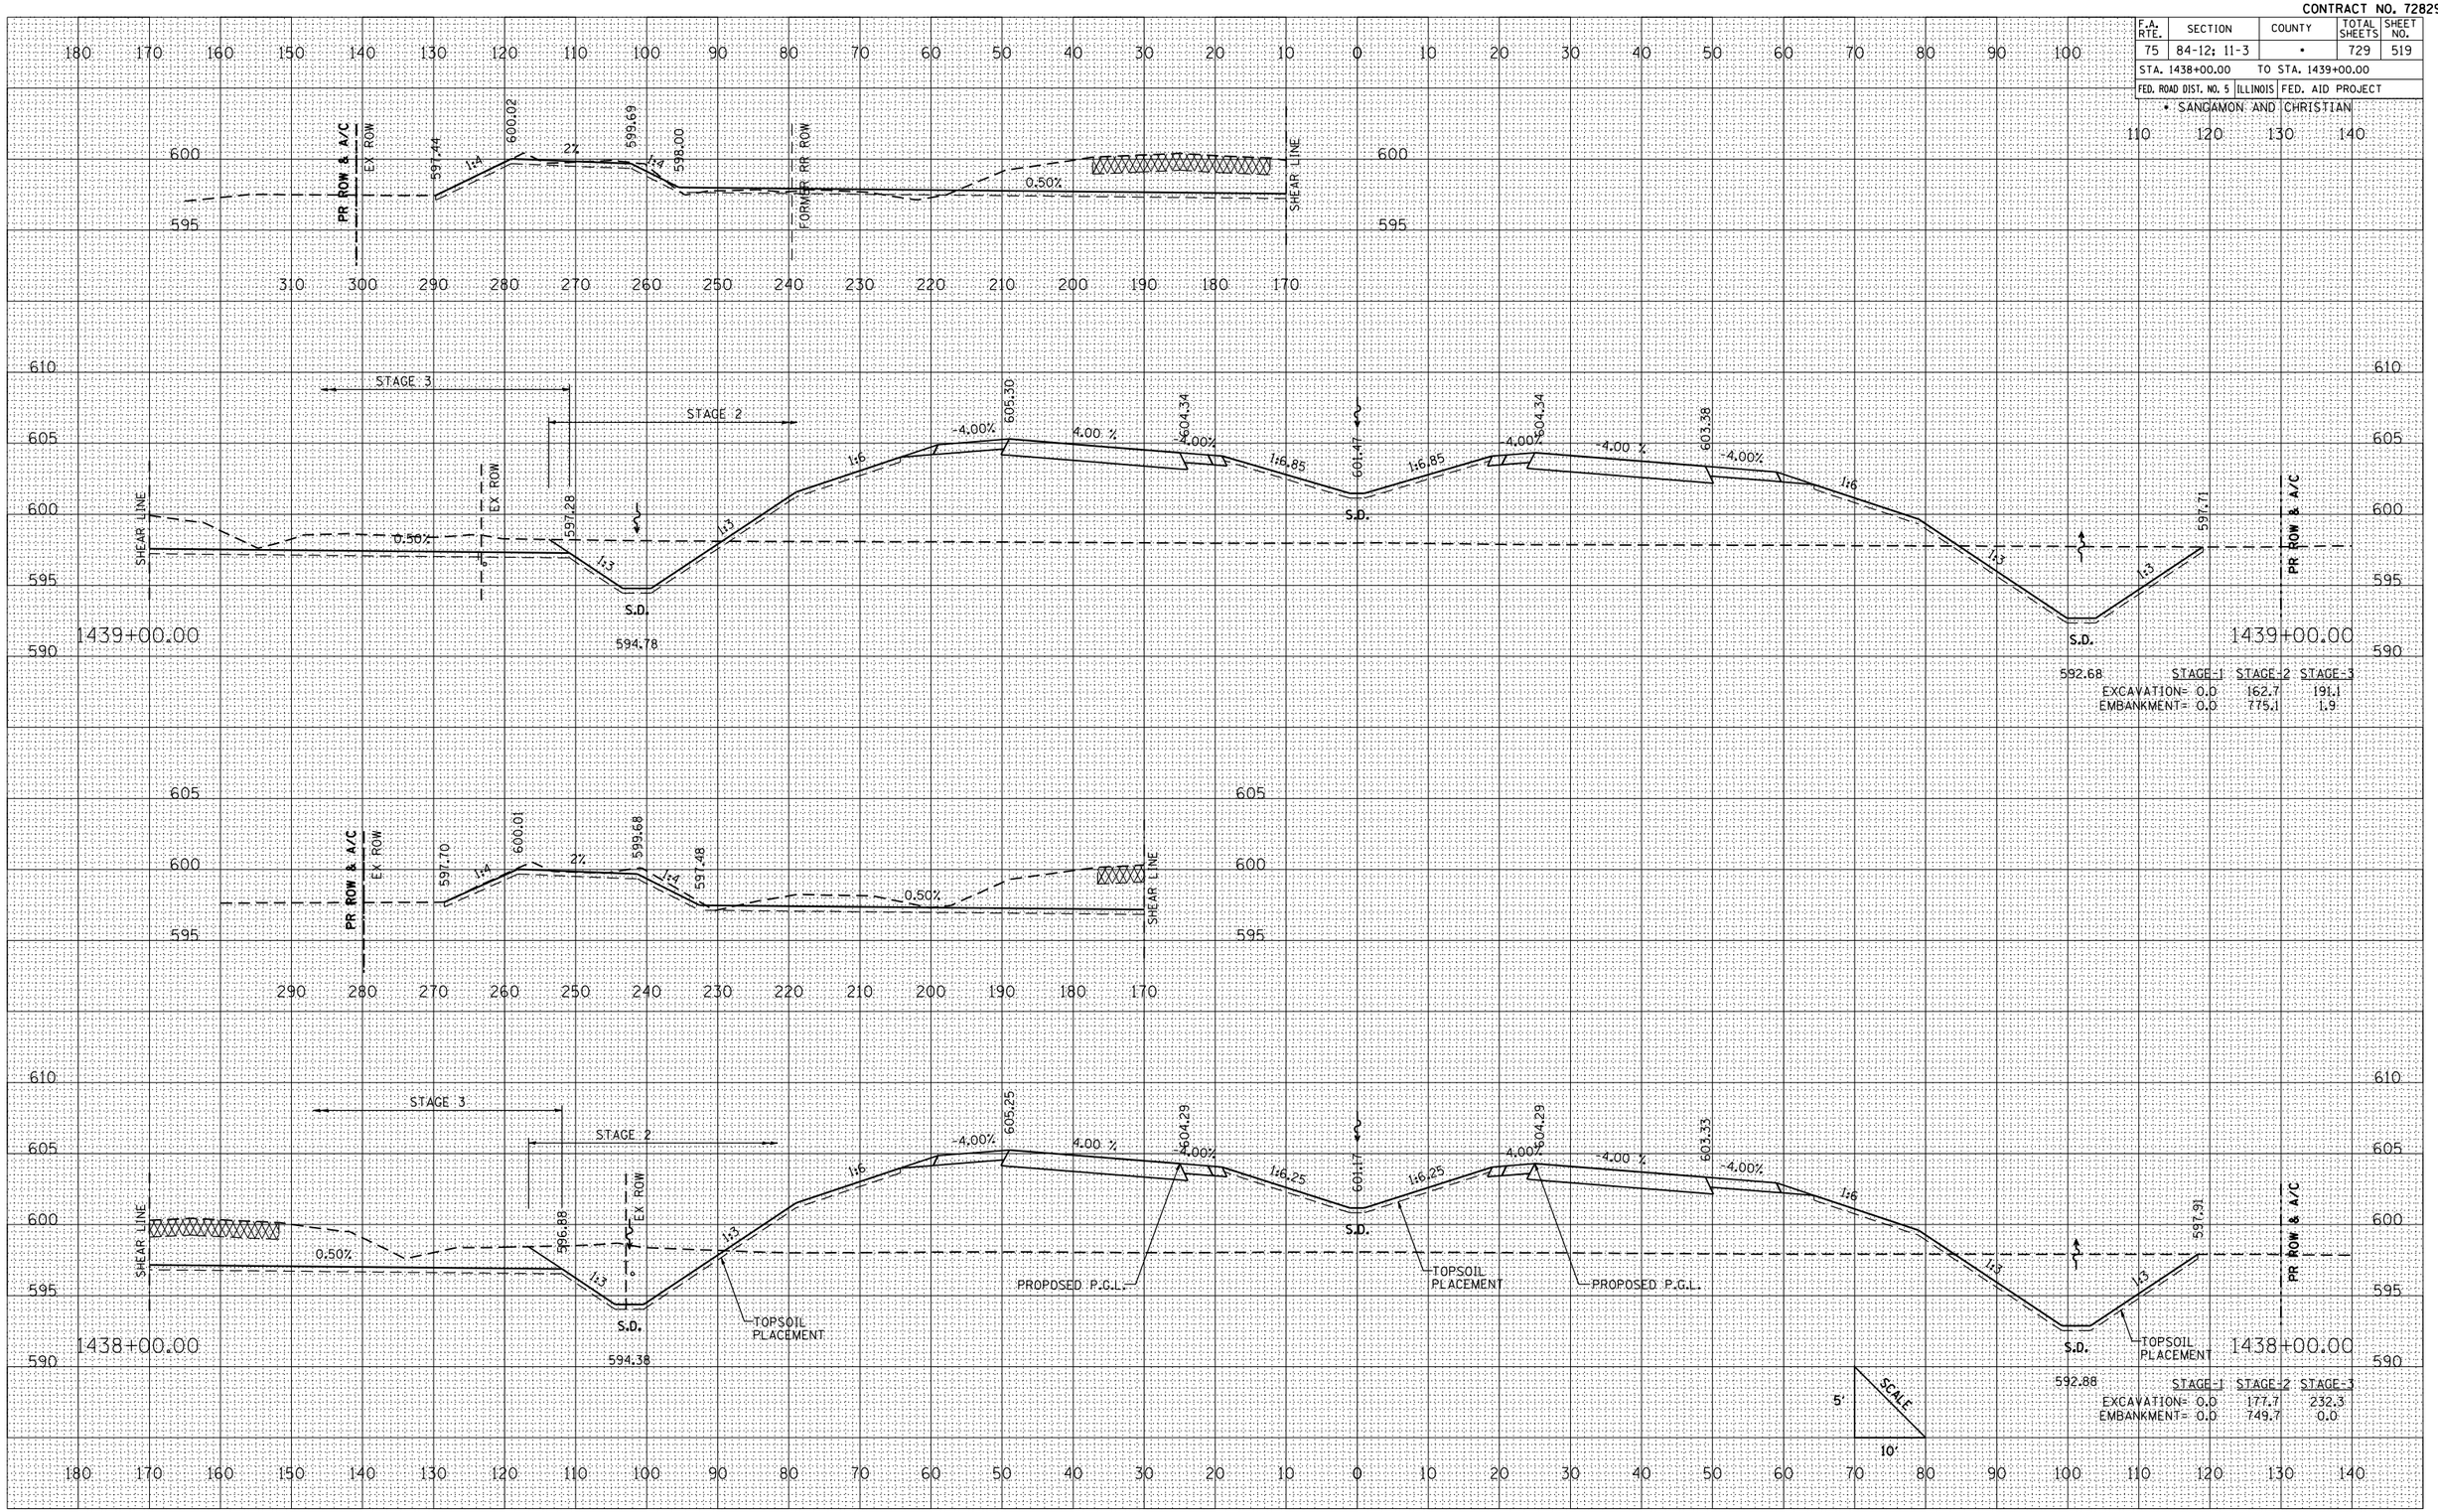

1439+00.00

	STAGE-1	STAGE-2	STAGE-3
EXCAVATION=	0.0	162.7	191.1
EMBANKMENT=	0.0	775.1	1.9

1438+00.00

	STAGE-1	STAGE-2	STAGE-3
EXCAVATION=	0.0	177.7	232.3
EMBANKMENT=	0.0	749.7	0.0

FINAL SURVEY	BY	DATE
SURVEYED		
PLOTTED		
TABULATED		
AREAS		
AREAS CHECKED		
NOTE BOOK NO.		

ORIGINAL SURVEY	BY	DATE
SURVEYED		
PLOTTED		
TABULATED		
AREAS		
AREAS CHECKED		
NOTE BOOK NO.		

PLOT DATE = 3/16/2012
FILE NAME = L:\IDOT\0396601\cd-ex\sheets\0672829crsp0001.dgn
PLOT SCALE = 211765 ' / IN.
REFERENCE = REF

CROSS SECTIONS: IL. RTE. 29 – STA. 1438+00 TO STA. 1439+00