CONTRACT NO. 72829

F.A. RTE.	SECTION	COUNTY	TOTAL SHEETS	SHEET NO.
75	84-12; 11-3	•	729	532
STA. 1475+00.00		TO STA. 1477+00.00		
FED. ROAD DIST. NO. 5	ILLINOIS	FED. AID PROJECT		

• SANGAMON AND CHRISTIAN

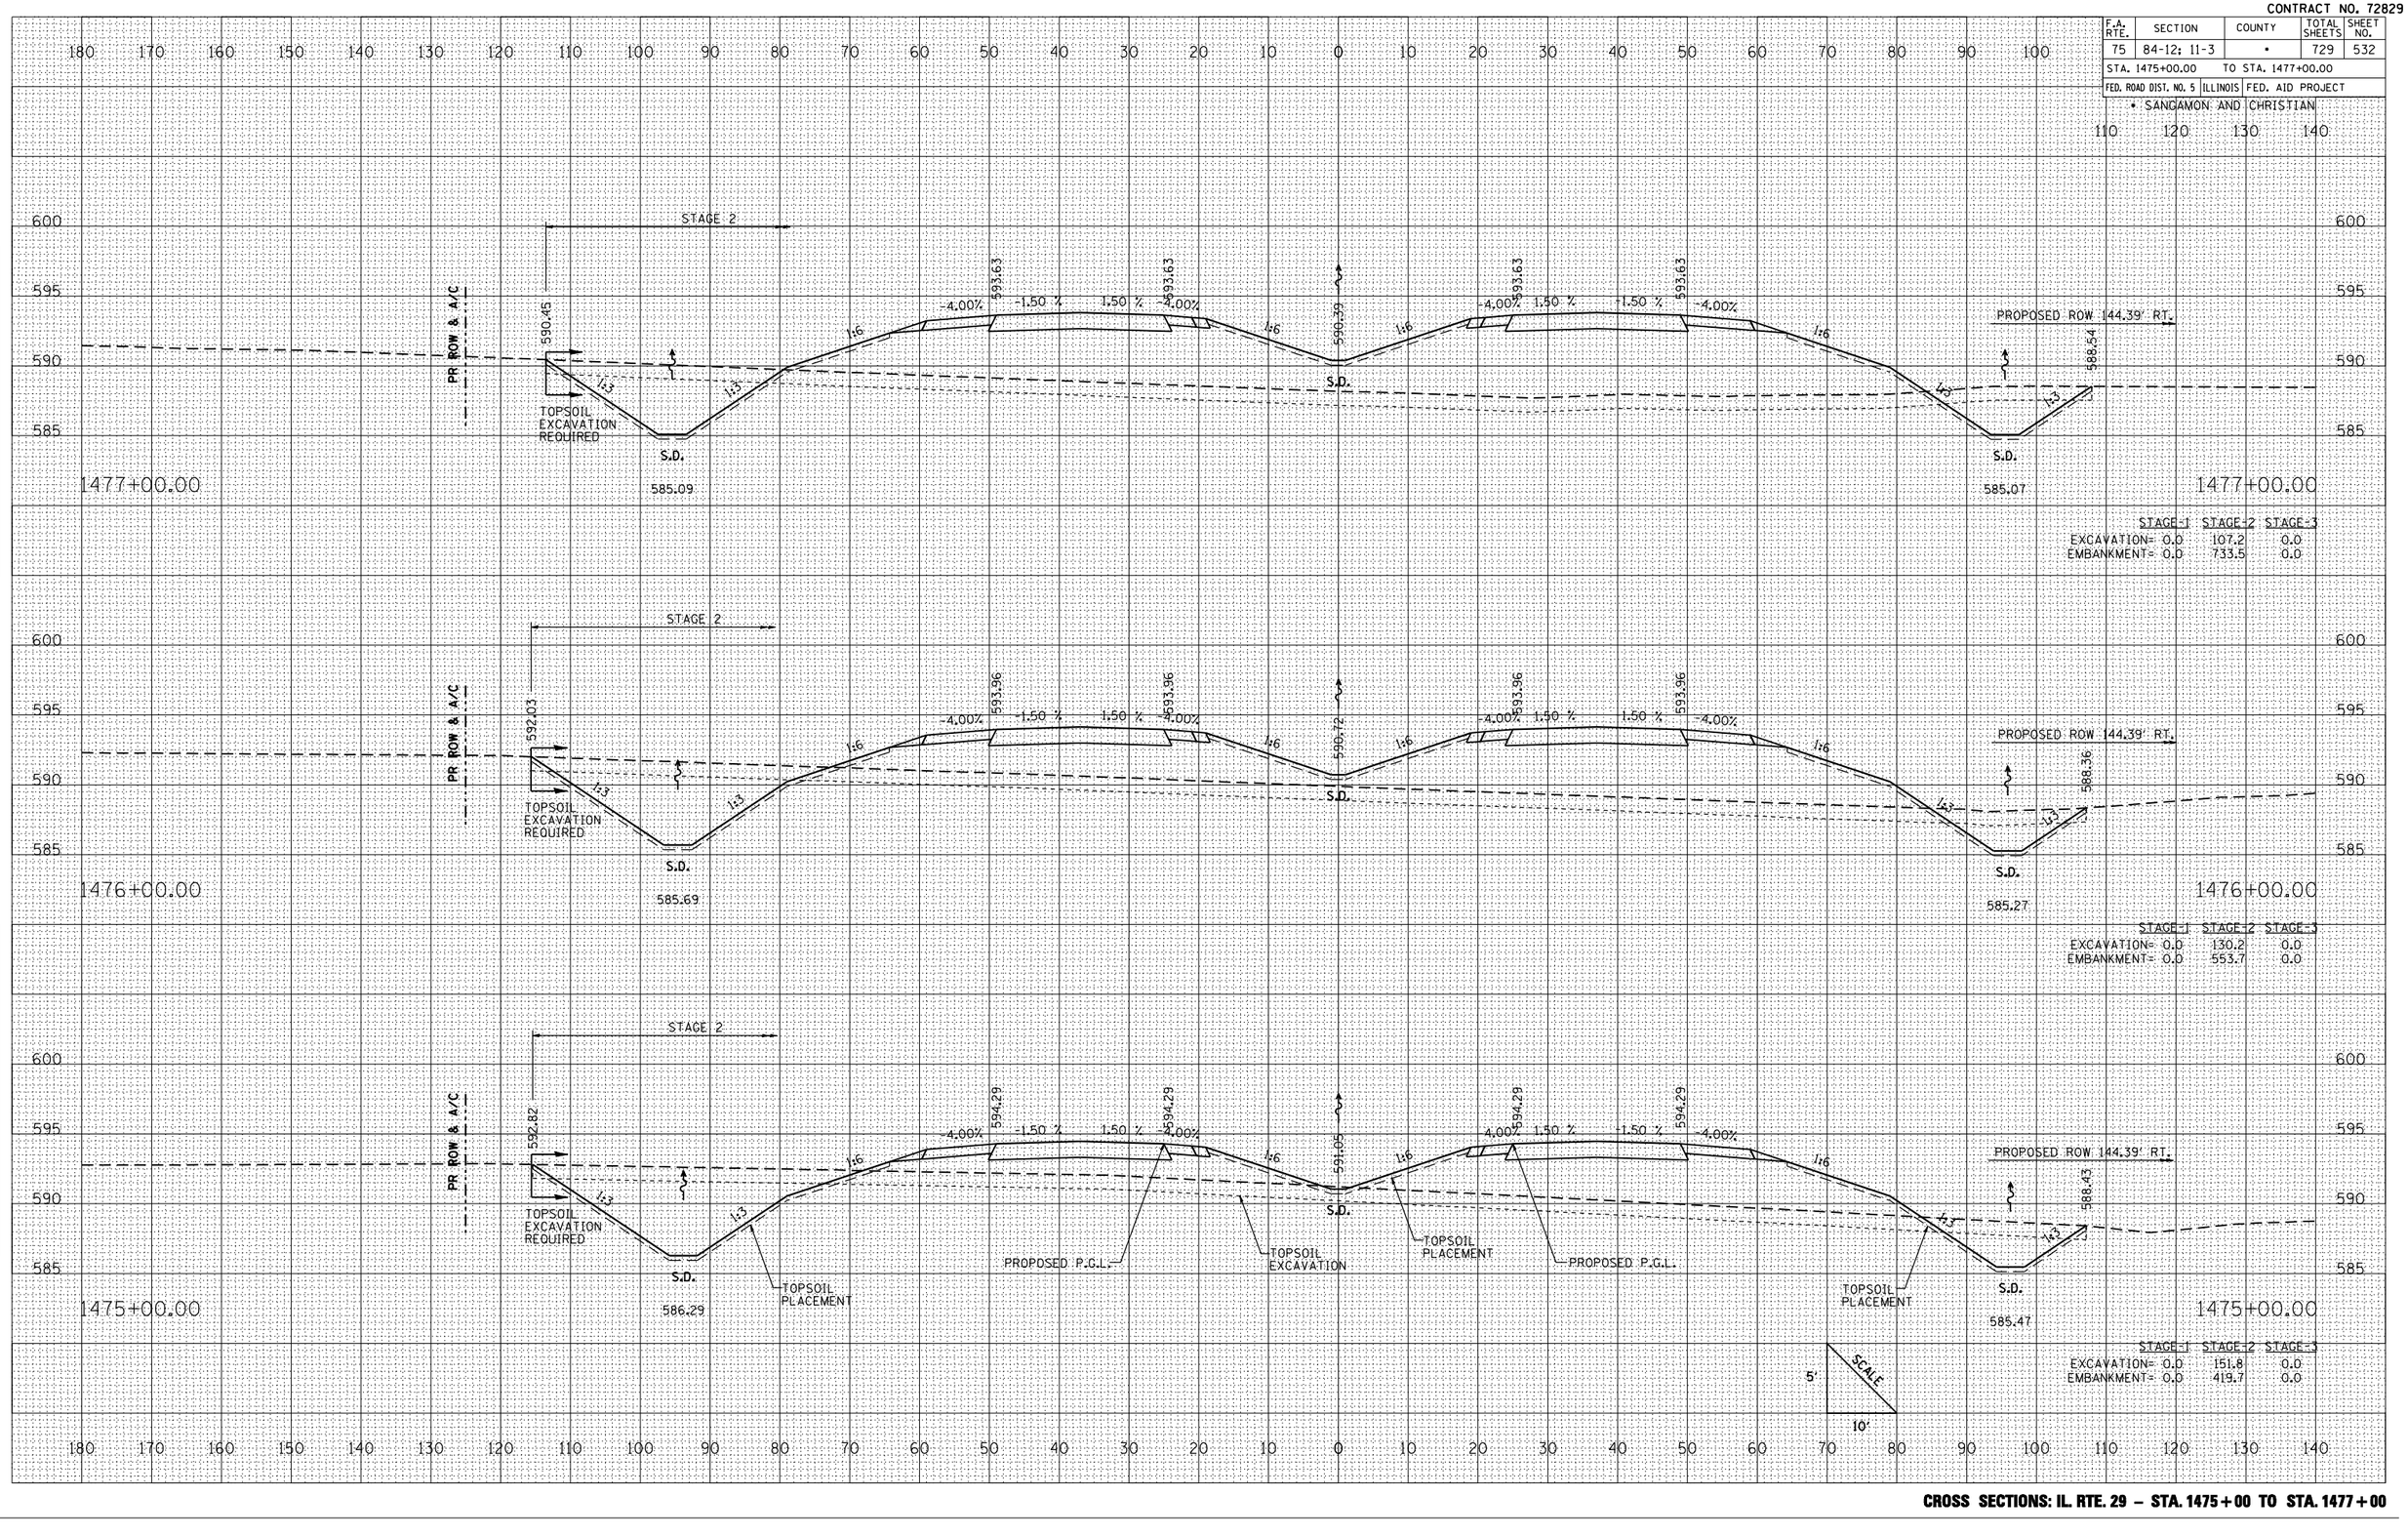

CROSS SECTIONS: IL. RTE. 29 – STA. 1475+00 TO STA. 1477+00

FINAL SURVEY NOTE BOOK	NO.	BY	DATE
SURVEYED			
PLOTTED			
TABULATED			
AREAS			
AREAS CHECKED			

ORIGINAL SURVEY NOTE BOOK	NO.	BY	DATE
SURVEYED			
PLOTTED			
TABULATED			
AREAS			
AREAS CHECKED			

PLOT DATE = 3/16/2012
FILE NAME = L:\IDOT\038681\dr-sheets\067282-sht-cross.dgn
PLOT SCALE = 211765 / IN.
REFERENCE = REF