CONTRACT NO. 72829

F.A. RTE.	SECTION	COUNTY	TOTAL SHEETS	SHEET NO.
75	84-12; 11-3	•	729	540
STA. 1498+70.00		TO STA. 1500+00.00		
FED. ROAD DIST. NO. 5	ILLINOIS	FED. AID PROJECT		

• SANGAMON AND CHRISTIAN

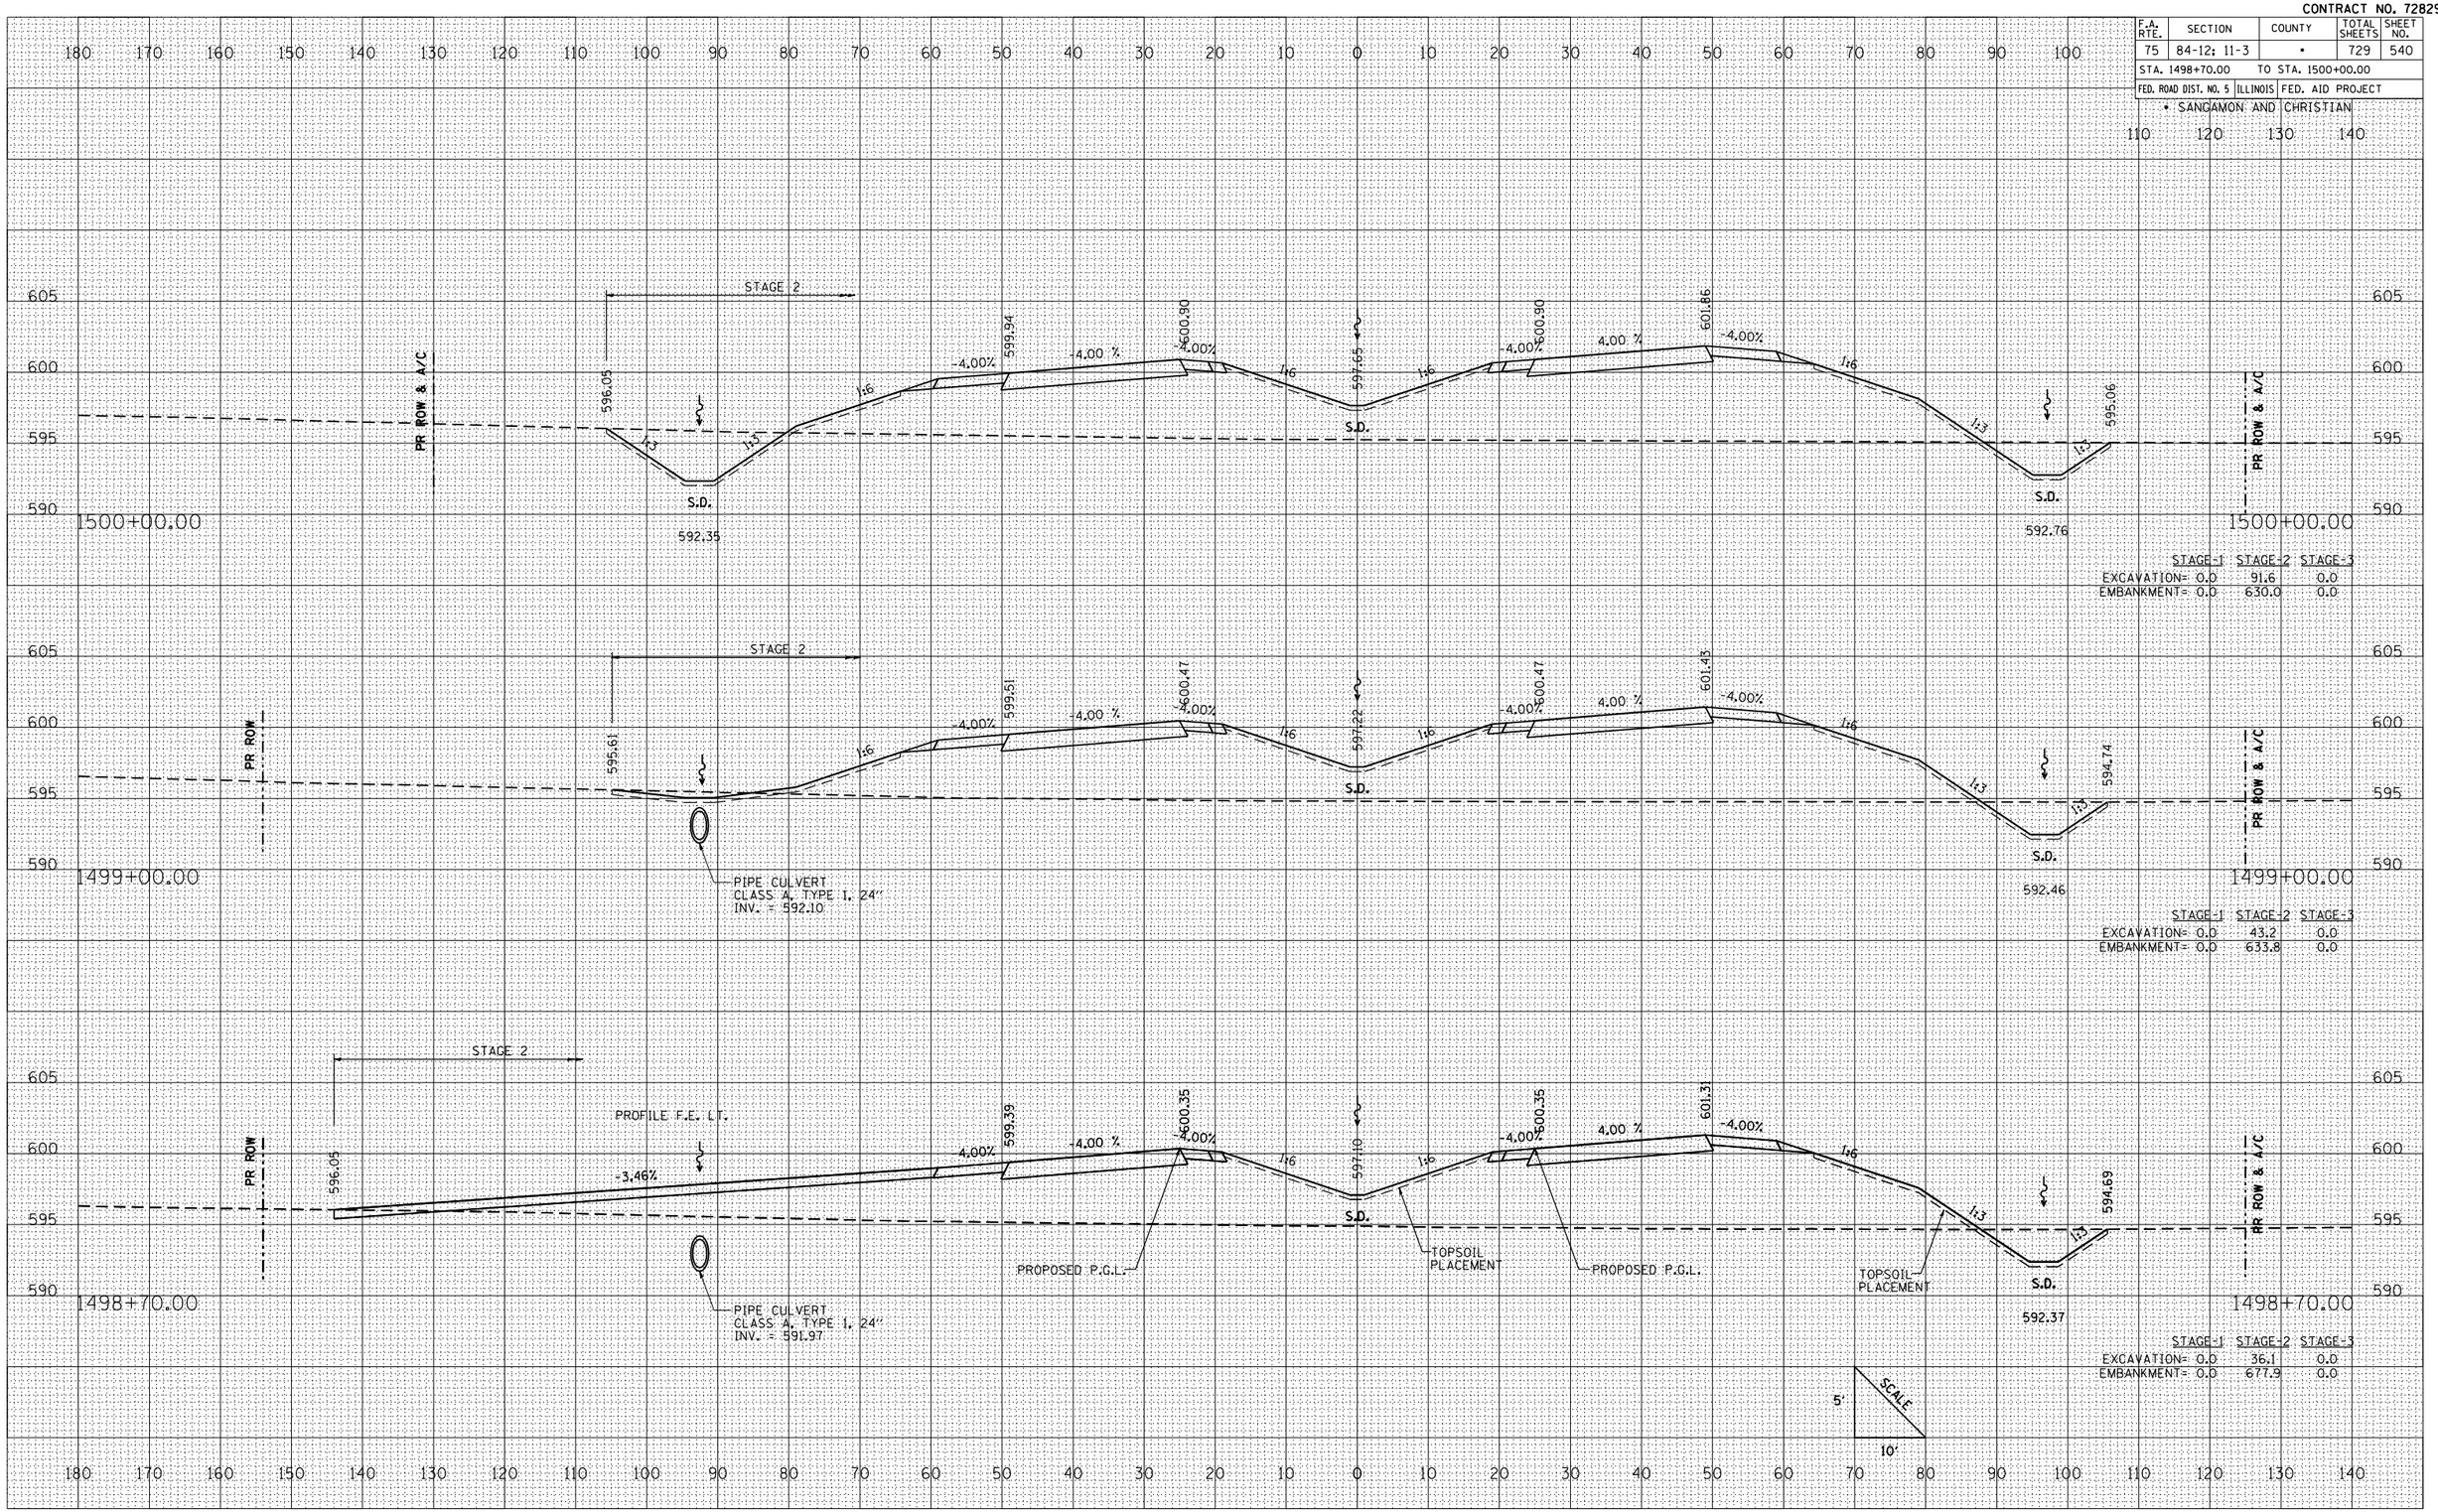

FINAL SURVEY — NOTE BOOK — NO. — BY — DATE
SURVEYED — PLOTTED — TRACED — AREAS — AREAS CHECKED

ORIGINAL SURVEY — SURVEYED — PLOTTED — TRACED — AREAS — AREAS CHECKED

PLOT DATE = 3/16/2012
FILE NAME = L:\IDOT\d308668\sheets\06272829sht_xsec.dgn
PLOT SCALE = 21.1765 ' / IN.
REFERENCE = HEF

CROSS SECTIONS: IL. RTE. 29 – STA. 1498+70 TO STA. 1500+00