CONTRACT NO. 72829

F.A. RTE.	SECTION	COUNTY	TOTAL SHEETS	SHEET NO.
75	84-12; 11-3	•	729	544
STA. 1511+00.00		TO STA. 1513+00.00		
FED. ROAD DIST. NO. 5	ILLINOIS	FED. AID PROJECT		

• SANGAMON AND CHRISTIAN

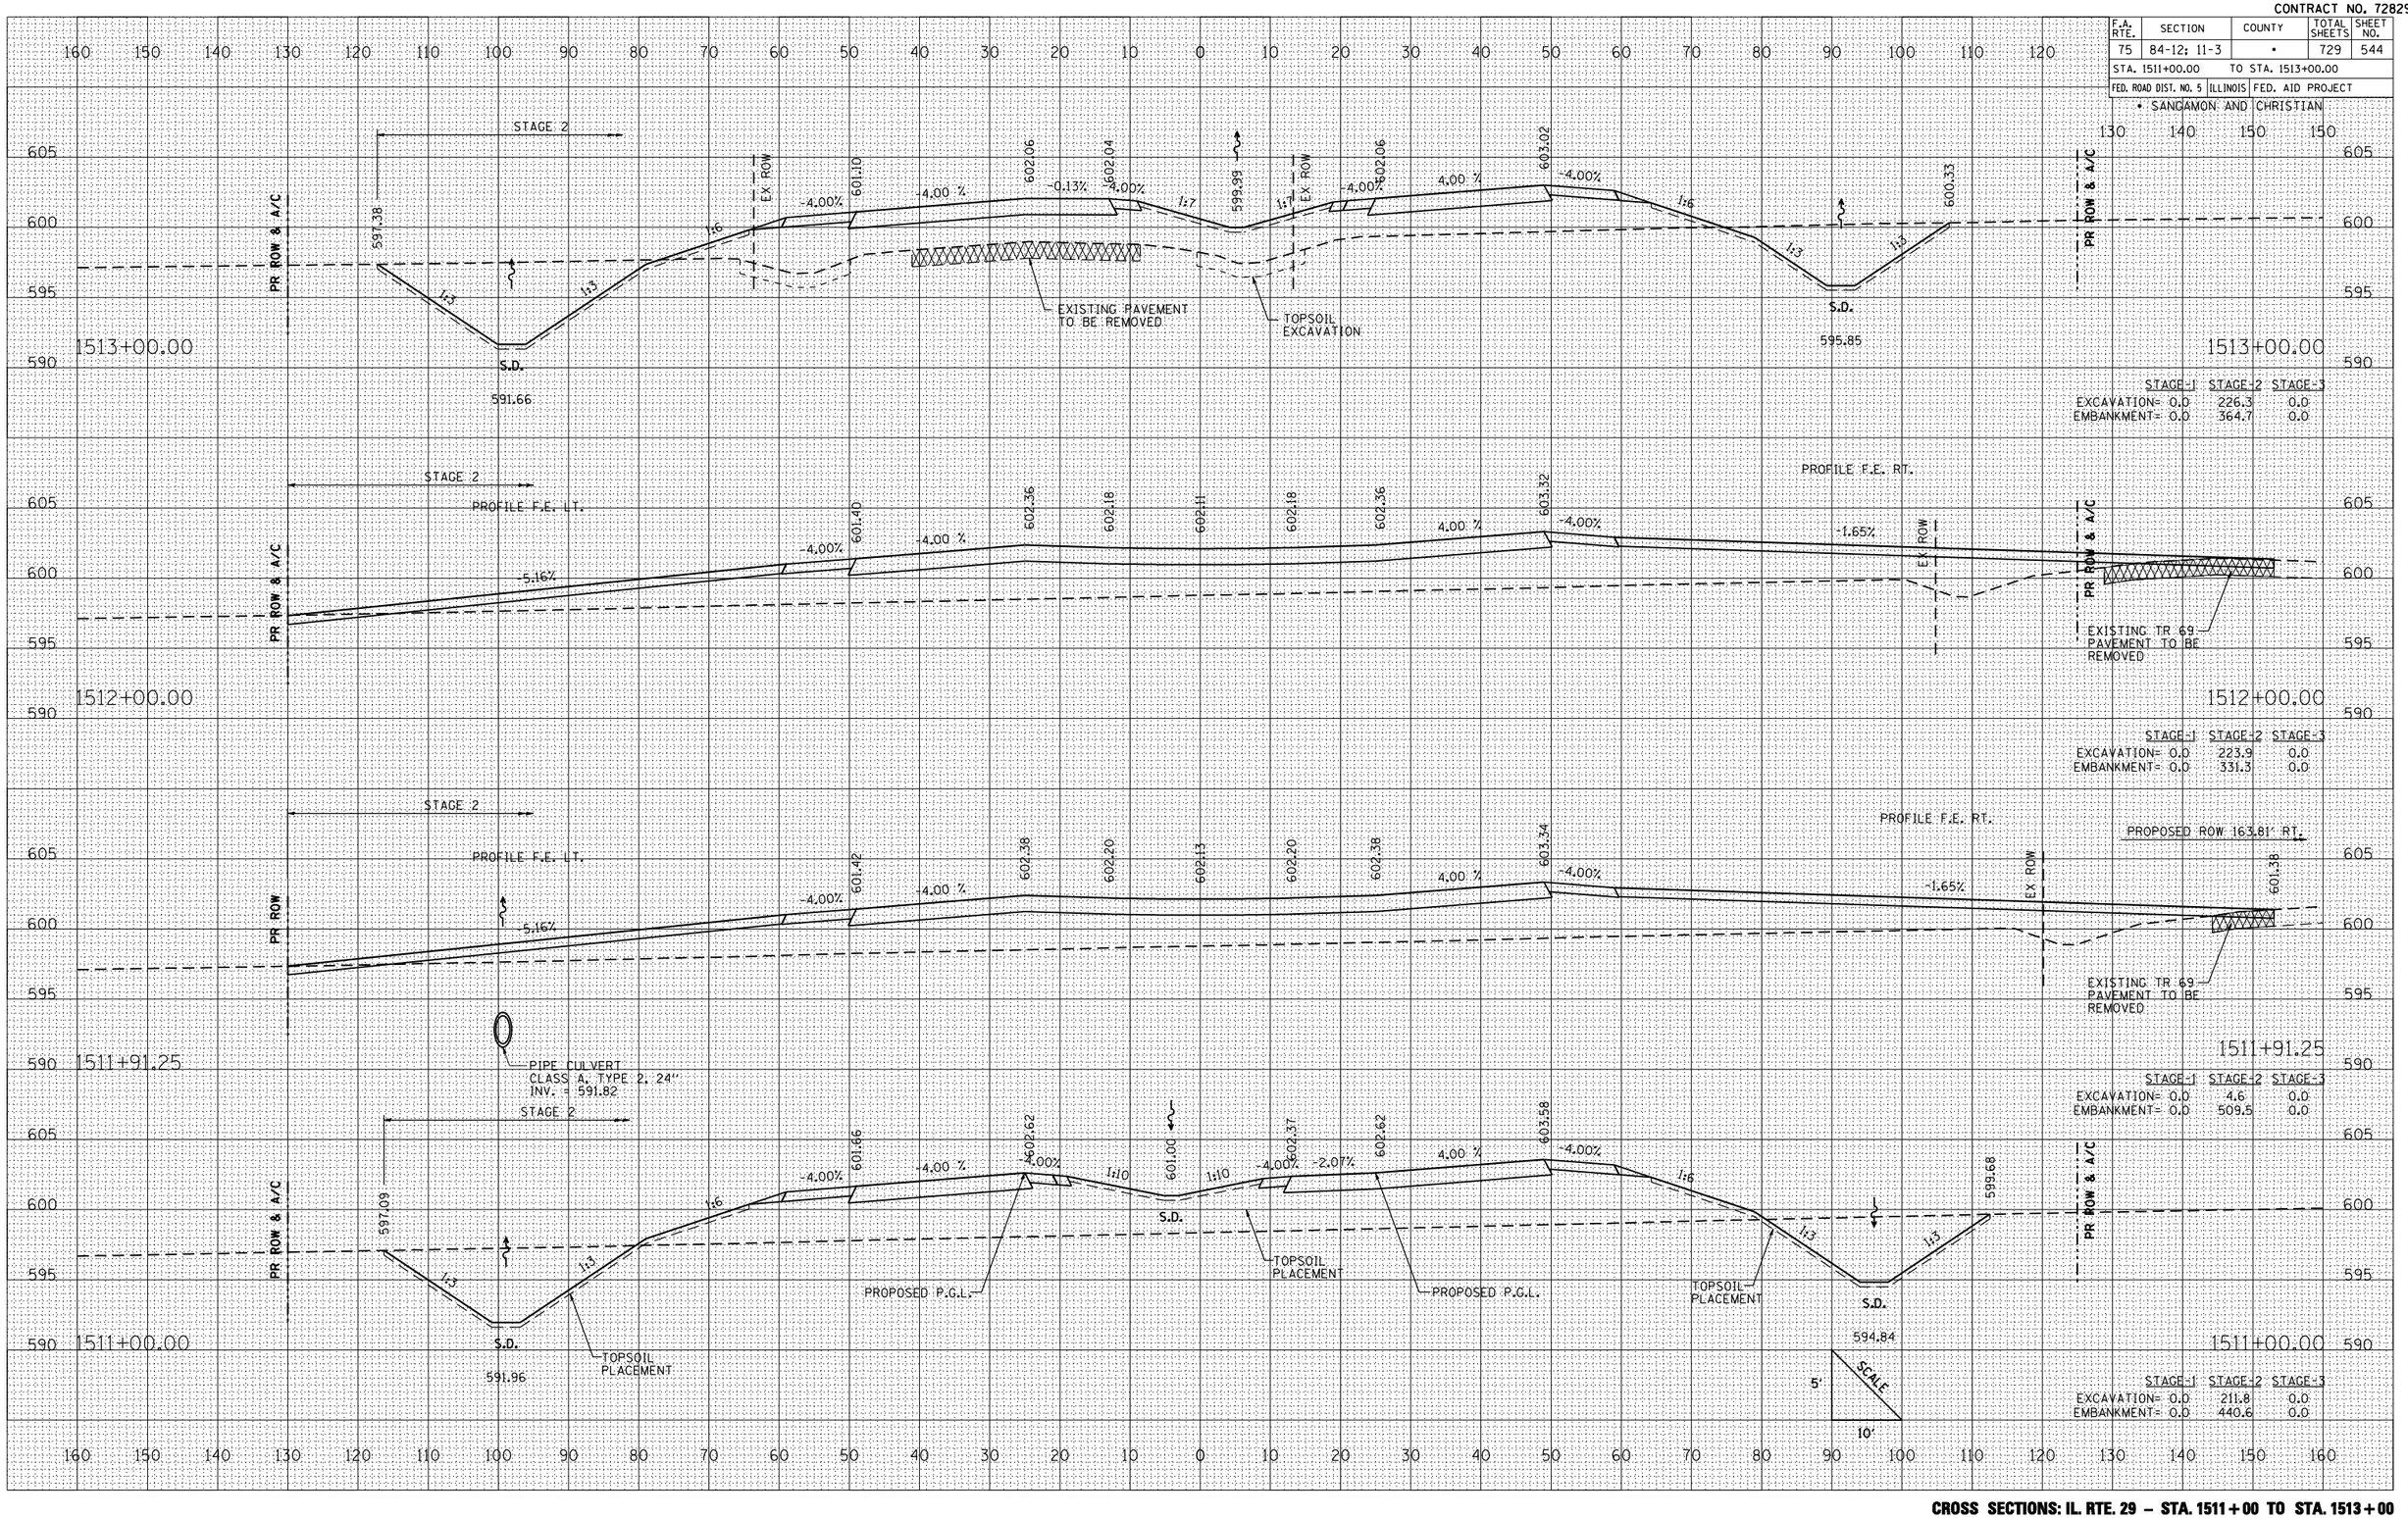

	STAGE-1	STAGE-2	STAGE-3
EXCAVATION=	0.0	226.3	0.0
EMBANKMENT=	0.0	364.7	0.0

	STAGE-1	STAGE-2	STAGE-3
EXCAVATION=	0.0	223.9	0.0
EMBANKMENT=	0.0	331.3	0.0

	STAGE-1	STAGE-2	STAGE-3
EXCAVATION=	0.0	4.6	0.0
EMBANKMENT=	0.0	509.5	0.0

	STAGE-1	STAGE-2	STAGE-3
EXCAVATION=	0.0	211.8	0.0
EMBANKMENT=	0.0	440.6	0.0

NO.	NOTE BOOK	FINAL SURVEY
		SURVEYED
		PLOTTED
		TABULATE
	AREAS	AREAS CHECKED
	BY	
	DATE	

ORIGINAL SURVEY	
	SURVEYED
	PLOTTED
	TABULATE
	AREAS
	AREAS CHECKED
	BY
	DATE

PLOT DATE = 3/16/2012
FILE NAME = L:\IDOT\d386601\cd-ox\sheets\D57829cs01.dgn
PLOT SCALE = 211.765 ' / IN.
REFERENCE = REF

CROSS SECTIONS: IL. RTE. 29 – STA. 1511+00 TO STA. 1513+00