CONTRACT NO. 72829

F.A. RTE.	SECTION	COUNTY	TOTAL SHEETS	SHEET NO.
75	84-12; 11-3	•	729	545
STA. 1514+00.00		TO STA. 1516+00.00		
FED. ROAD DIST. NO. 5	ILLINOIS	FED. AID PROJECT		

• SANGAMON AND CHRISTIAN

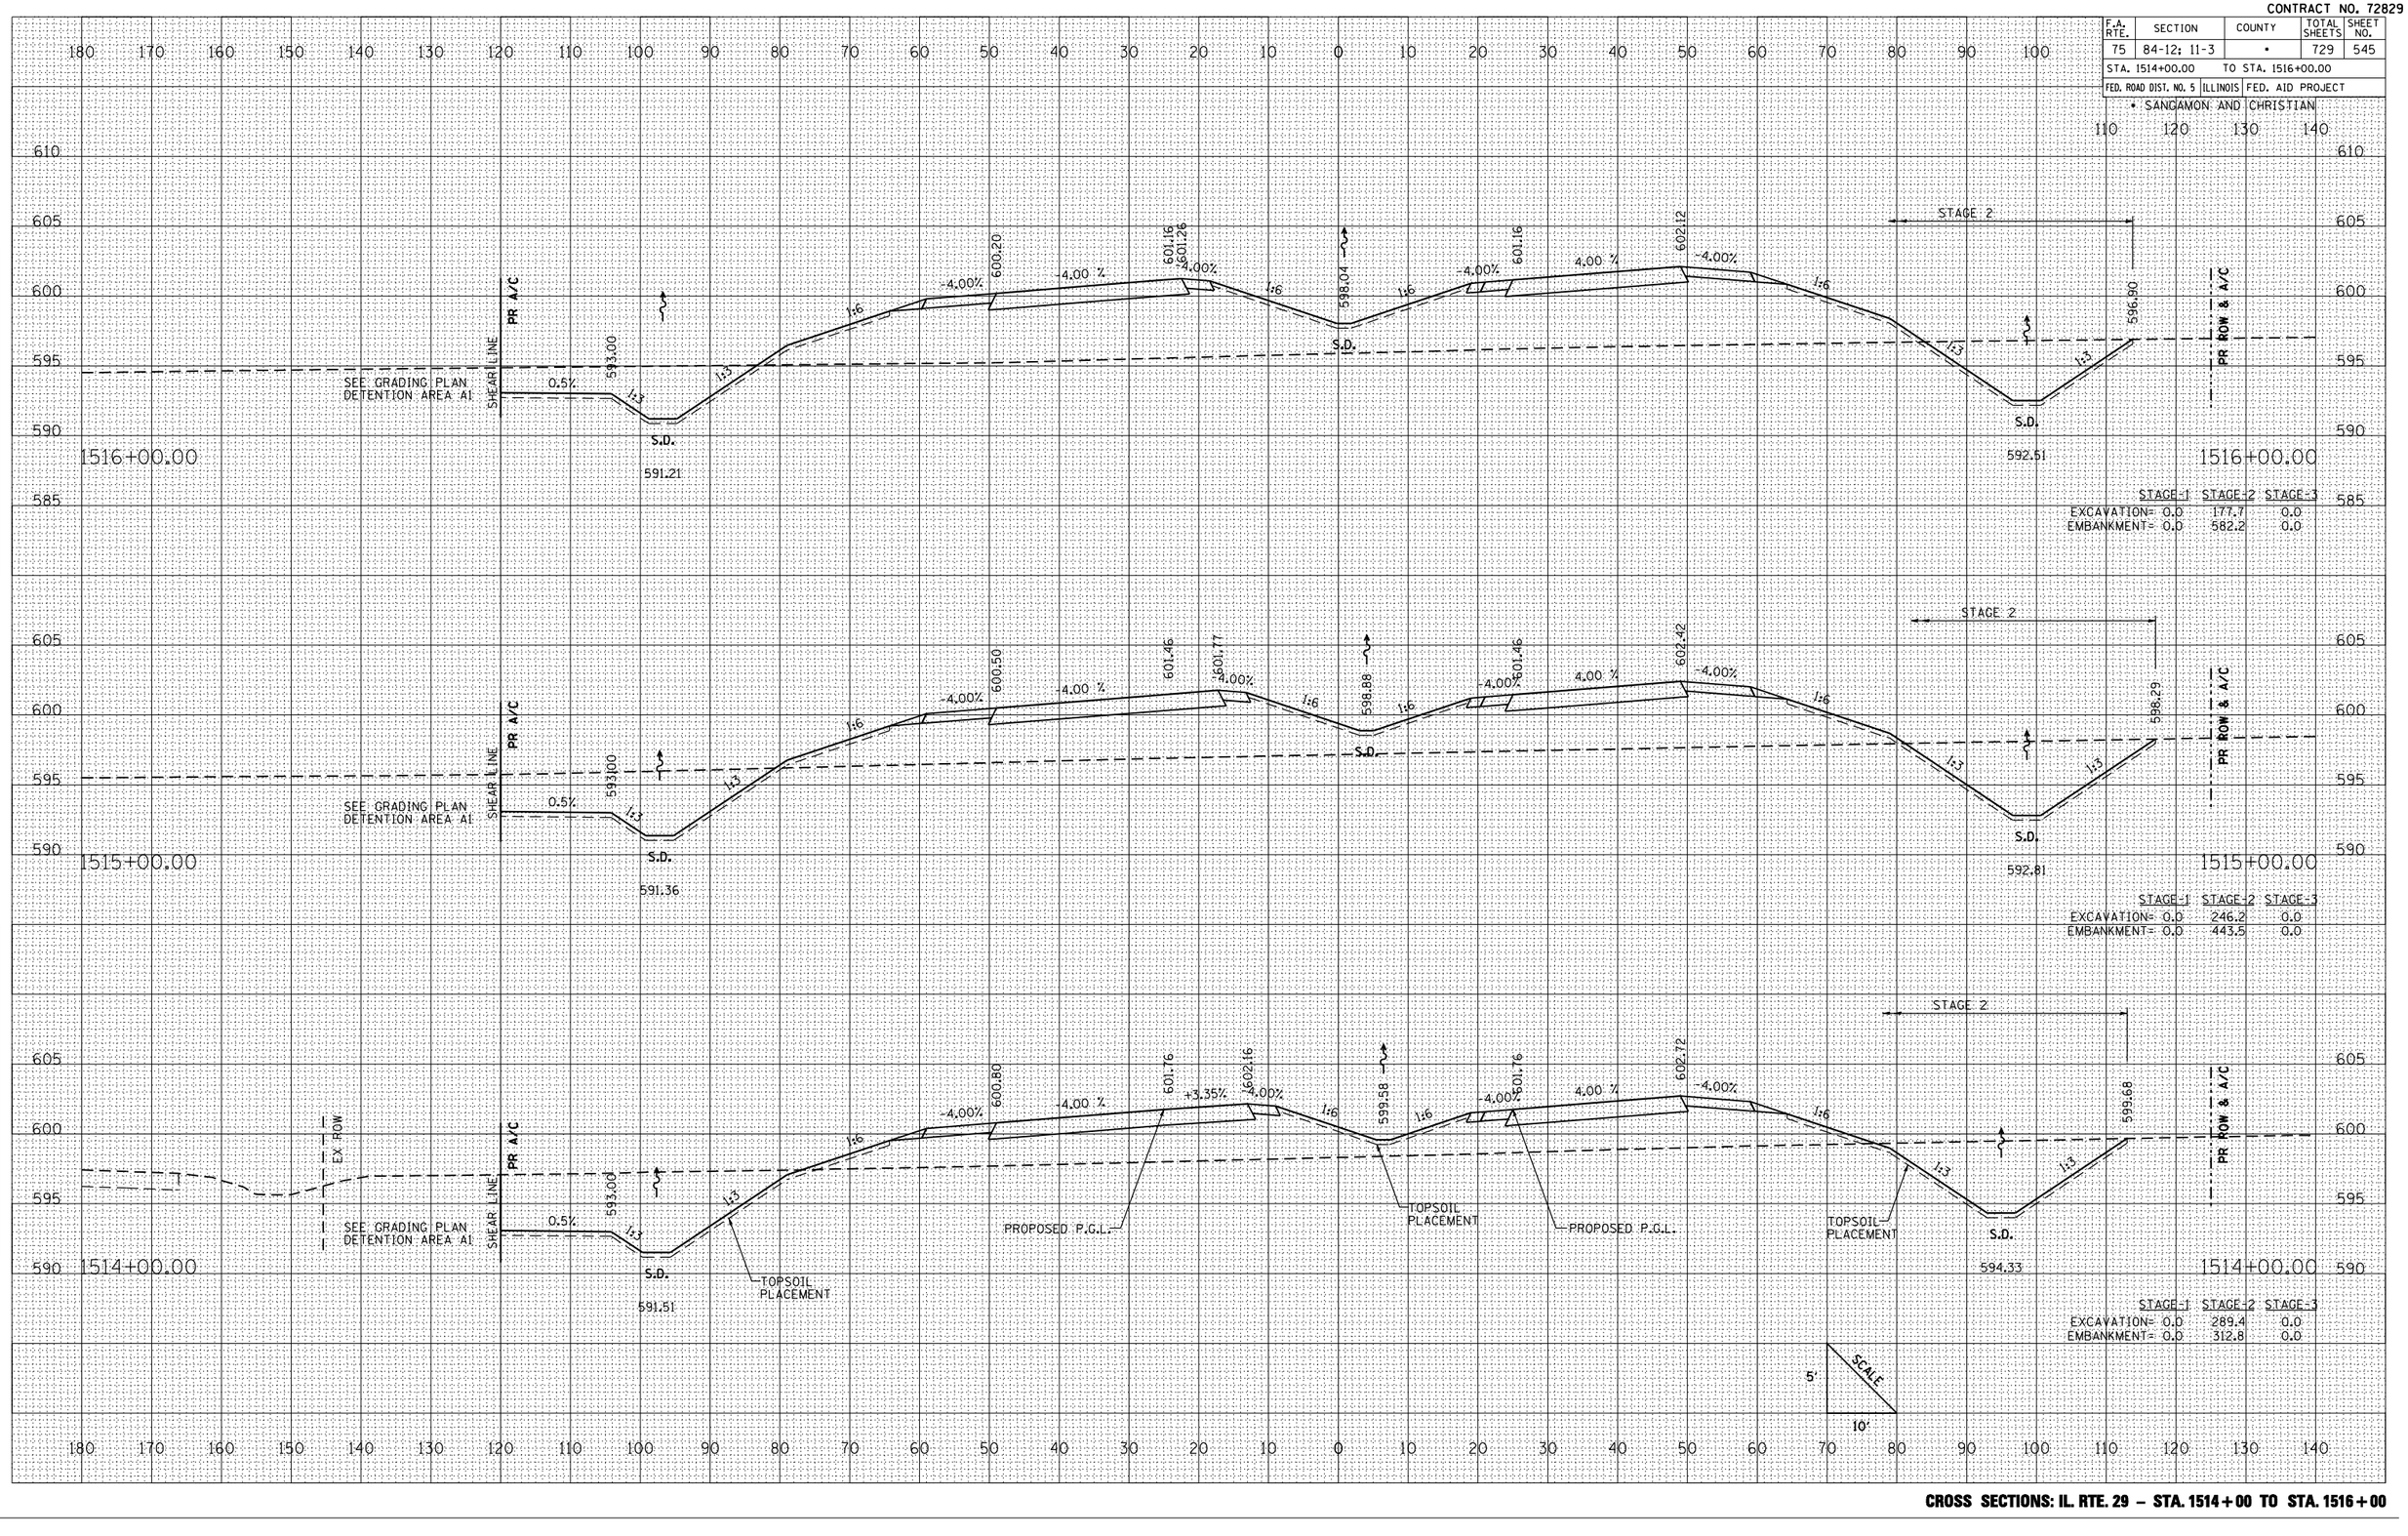

FINAL SURVEY	NO.	NOTE BOOK	BY	DATE
SURVEYED				
PLOTTED				
TABULATE				
AREAS				
AREAS CHECKED				

ORIGINAL SURVEY	NO.	BY	DATE
SURVEYED			
PLOTTED			
TABULATE			
AREAS			
AREAS CHECKED			

PLOT DATE = 3/16/2012
FILE NAME = L:\IDOT\030680\d-dw\sheets\067282TOPsheet.dgn
PLOT SCALE = 211.765 ' / IN.
REFERENCE = REF

CROSS SECTIONS: IL. RTE. 29 – STA. 1514+00 TO STA. 1516+00