CONTRACT NO. 72829

F.A. RTE.	SECTION	COUNTY	TOTAL SHEETS	SHEET NO.
75	84-12; 11-3	•	729	547
STA. 1520+00.00	TO STA. 1522+00.00			
FED. ROAD DIST. NO. 5	ILLINOIS	FED. AID PROJECT		

• SANGAMON AND CHRISTIAN

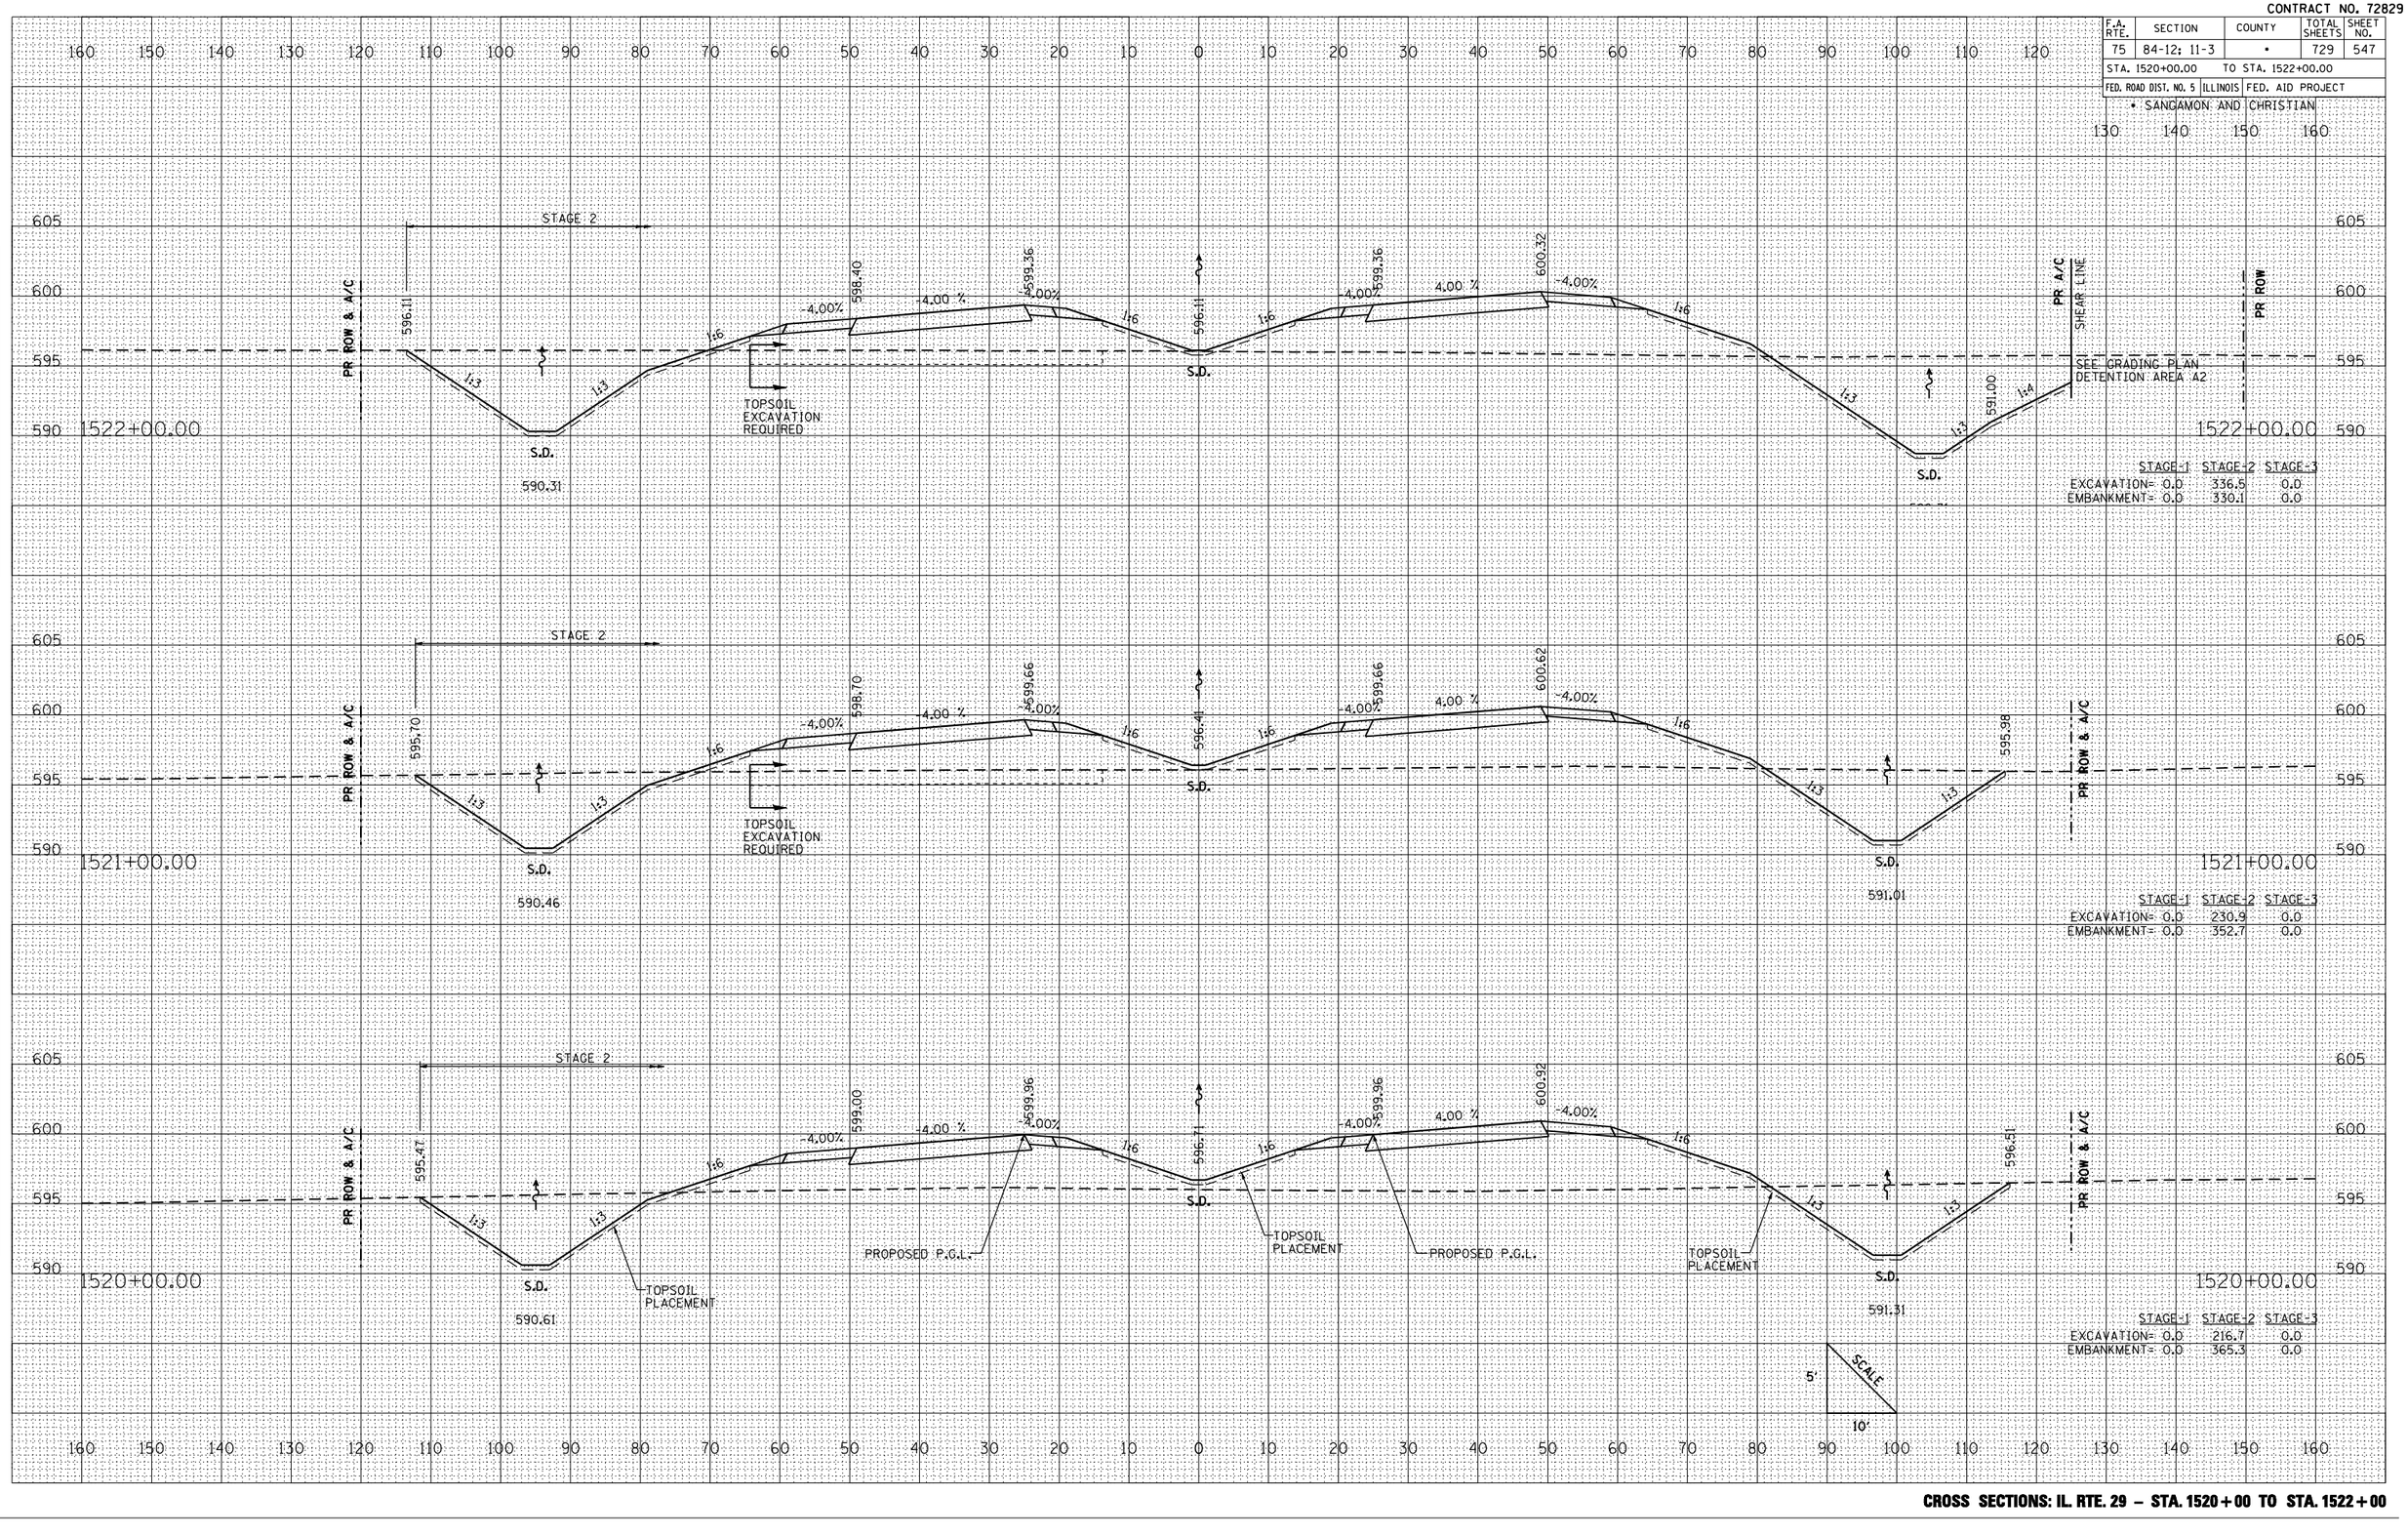

CROSS SECTIONS: IL. RTE. 29 – STA. 1520+00 TO STA. 1522+00

FINAL SURVEY	BY	DATE
NOTE BOOK		
NO.		
SURVEYED		
PLOTTED		
TABULATED		
AREAS		
AREAS CHECKED		

ORIGINAL SURVEY	BY	DATE
NOTE BOOK		
NO.		
SURVEYED		
PLOTTED		
TABULATED		
AREAS		
AREAS CHECKED		

PLOT DATE = 3/16/2012
FILE NAME = L:\IDOT\030668\Cross sheets\062829_xsheets.dgn
PLOT SCALE = 21.1765 ' / IN.
REFERENCE = HEF