CONTRACT NO. 72829

F.A. RTE.	SECTION	COUNTY	TOTAL SHEETS	SHEET NO.
75	84-12; 11-3	•	729	560
STA. 1563+00.00	TO STA. 1566+00.00			
FED. ROAD DIST. NO. 5	ILLINOIS	FED. AID PROJECT		

• SANGAMON AND CHRISTIAN

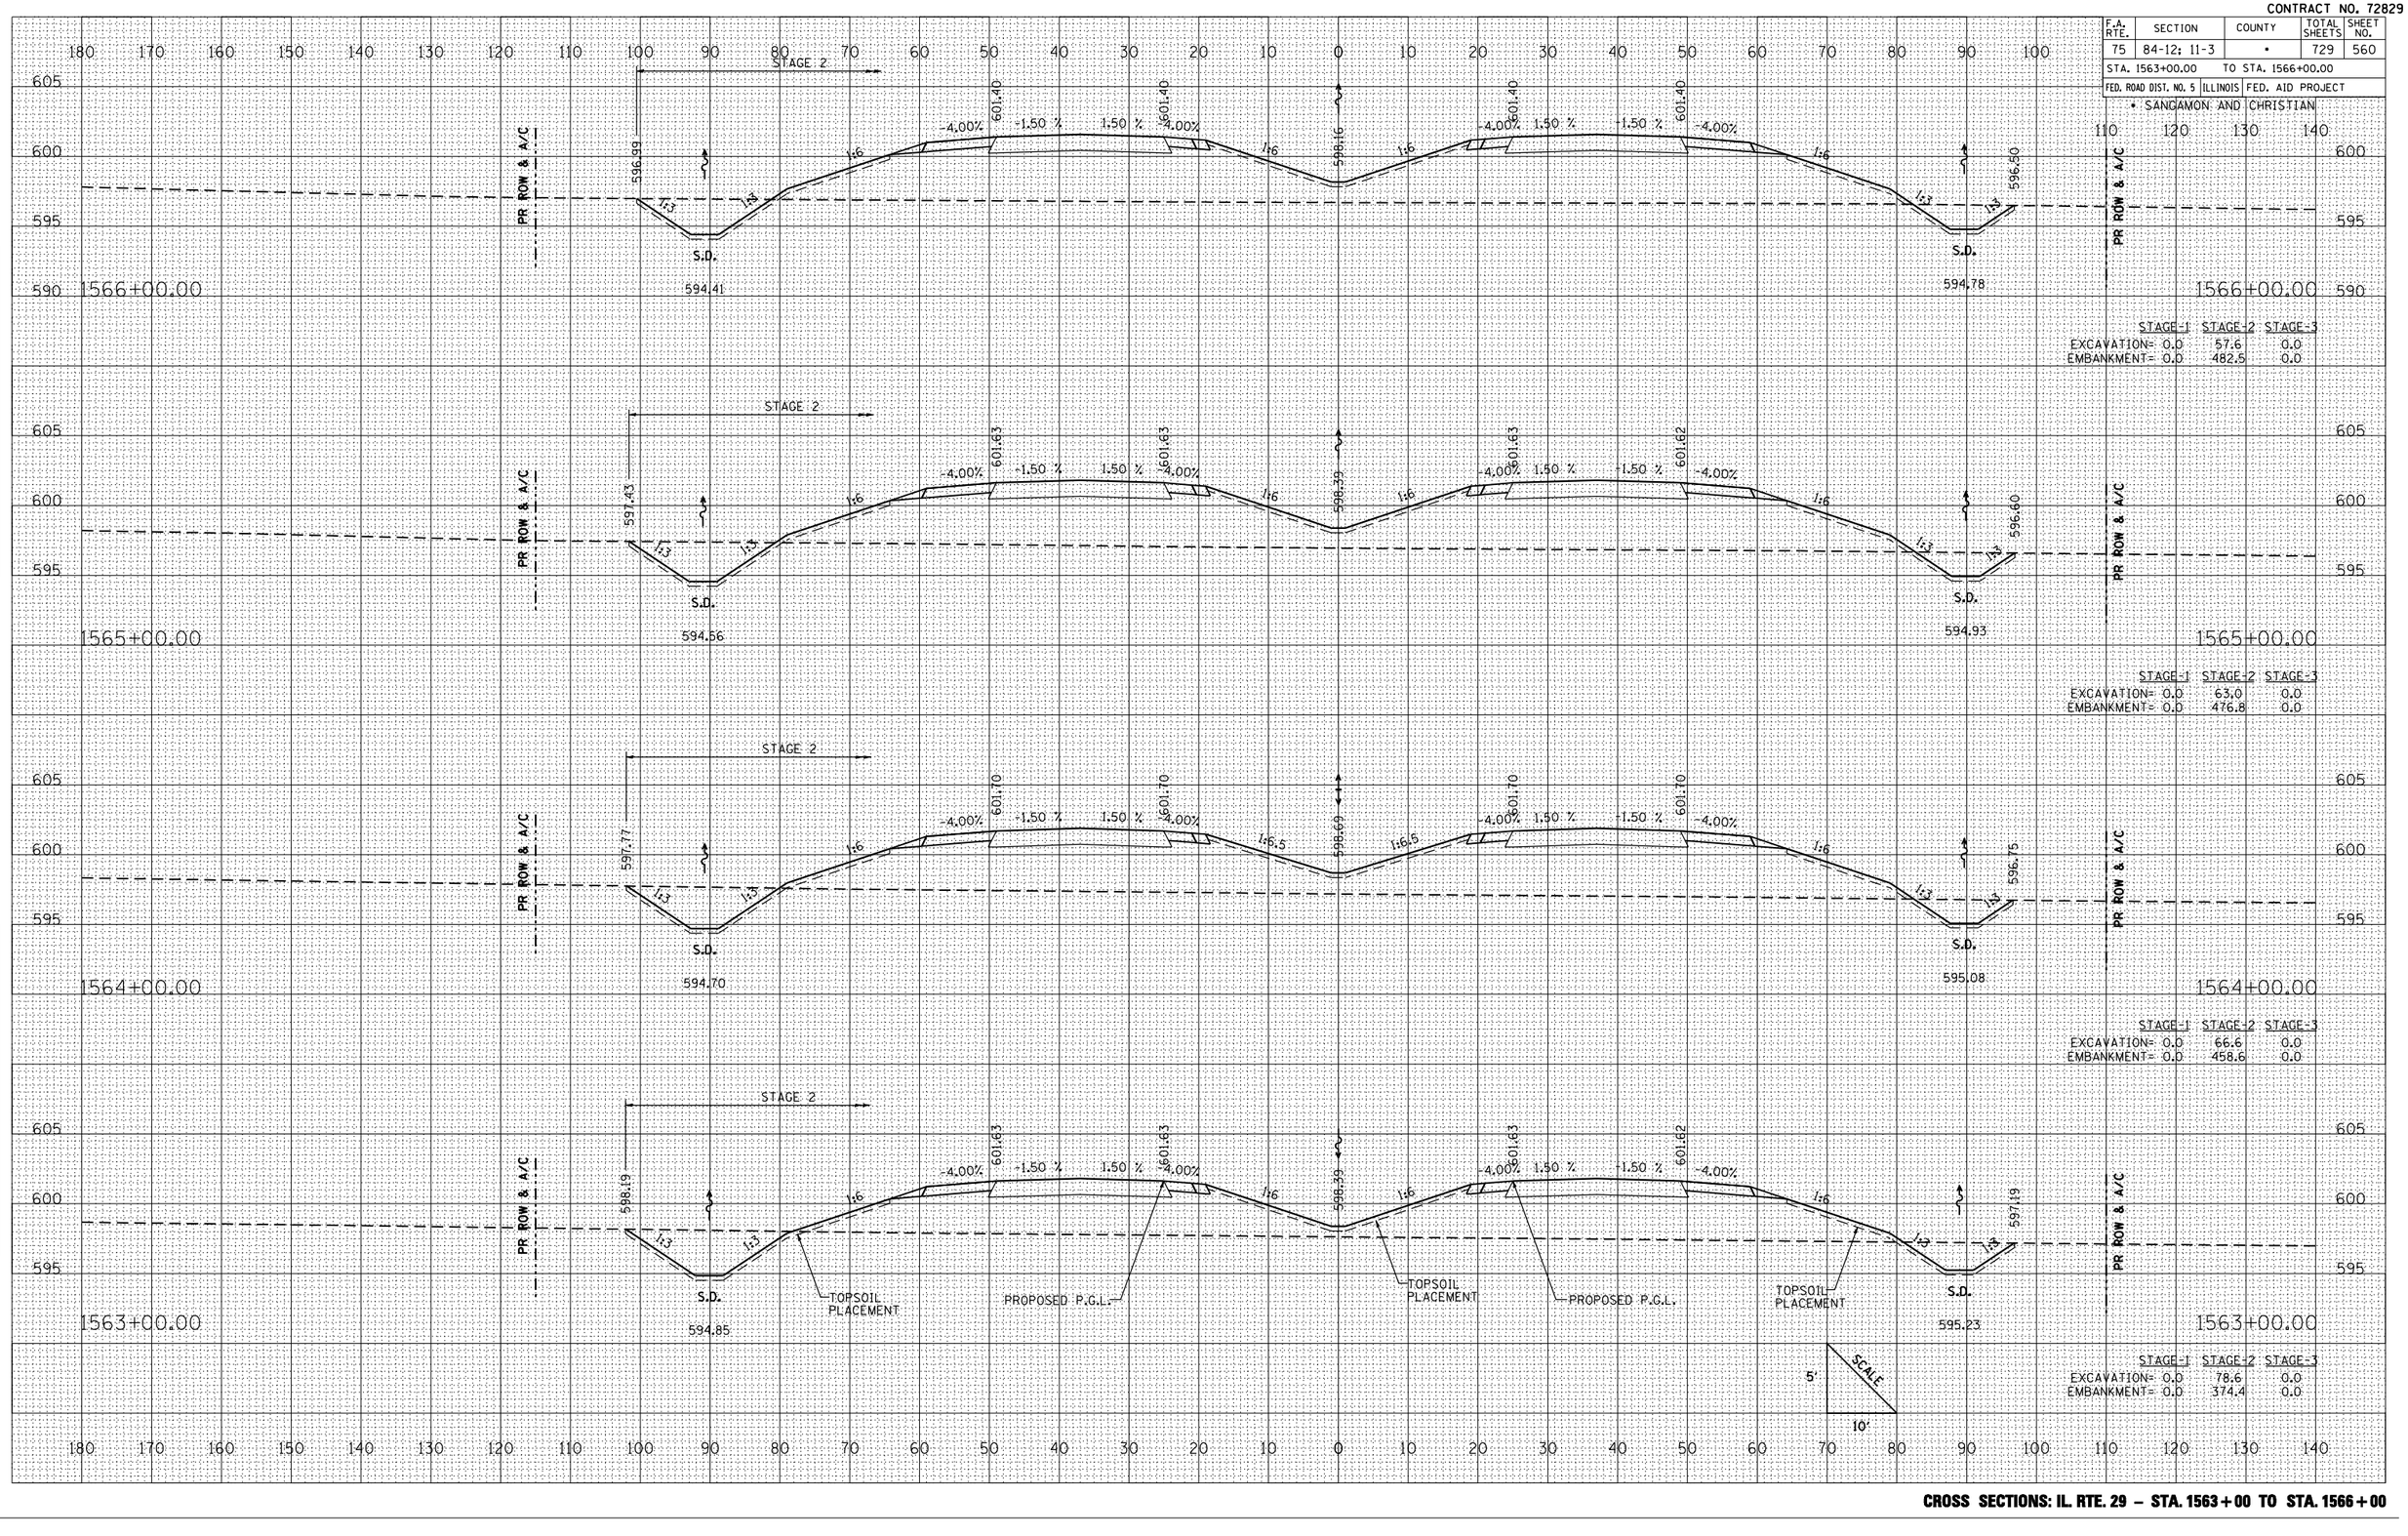

	STAGE-1	STAGE-2	STAGE-3
EXCAVATION=	0.0	57.6	0.0
EMBANKMENT=	0.0	482.5	0.0

	STAGE-1	STAGE-2	STAGE-3
EXCAVATION=	0.0	63.0	0.0
EMBANKMENT=	0.0	476.8	0.0

	STAGE-1	STAGE-2	STAGE-3
EXCAVATION=	0.0	66.6	0.0
EMBANKMENT=	0.0	458.6	0.0

	STAGE-1	STAGE-2	STAGE-3
EXCAVATION=	0.0	78.6	0.0
EMBANKMENT=	0.0	374.4	0.0

FINAL SURVEY — NOTE BOOK — NO. — BY — DATE
SURVEYED — PLOTTED — TURNED IN — AREAS — AREAS CHECKED

ORIGINAL SURVEY — SURVEYED — PLOTTED — TURNED IN — AREAS — AREAS CHECKED
BY — DATE

PLOT DATE = 3/16/2012
FILE NAME = L:\IDOT\036601\cd-ox\sheets\D57829cs-dgn
PLOT SCALE = 211765 ' / IN.
REFERENCE = REF

CROSS SECTIONS: IL RTE. 29 – STA. 1563+00 TO STA. 1566+00