CONTRACT NO. 72829

F.A. RTE.	SECTION	COUNTY	TOTAL SHEETS	SHEET NO.
75	84-12; 11-3	•	729	570
STA. 1597+00.00	TO STA. 1599+00.00			
FED. ROAD DIST. NO. 5	ILLINOIS	FED. AID PROJECT		

• SANGAMON AND CHRISTIAN

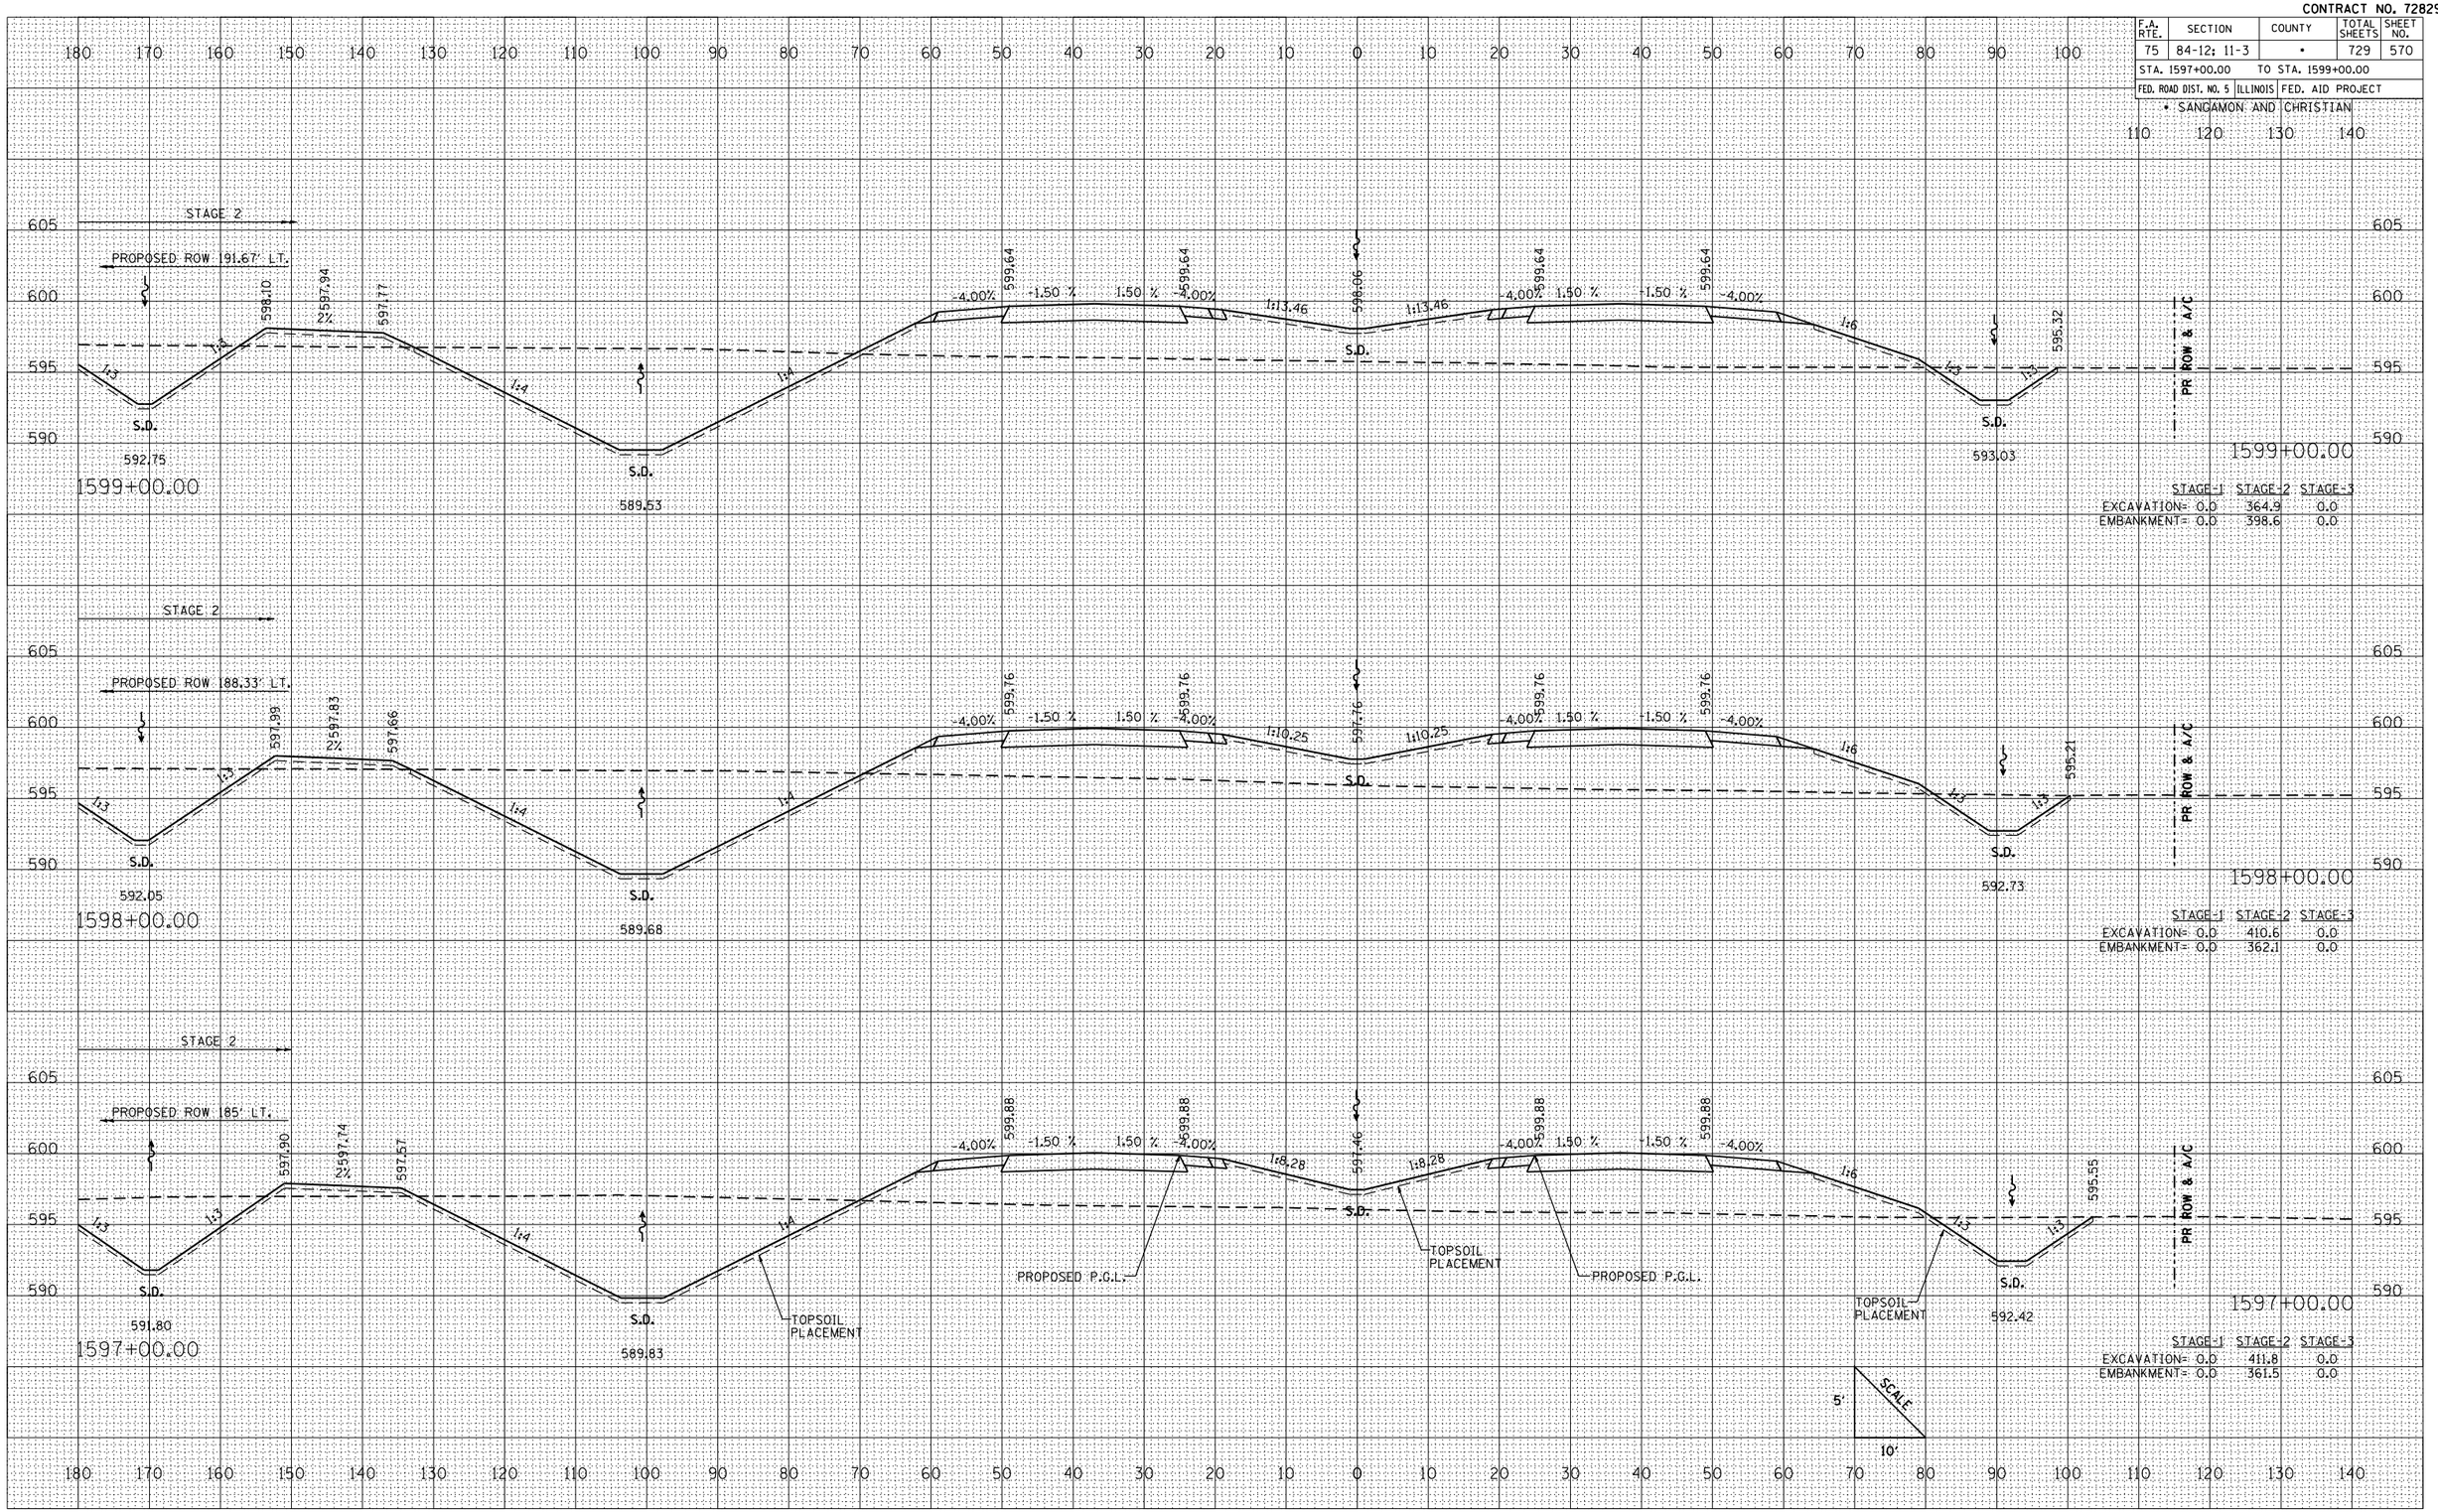

STAGE 1 STAGE 2 STAGE 3
EXCAVATION= 0.0 364.9 0.0
EMBANKMENT= 0.0 398.6 0.0

STAGE 1 STAGE 2 STAGE 3
EXCAVATION= 0.0 410.6 0.0
EMBANKMENT= 0.0 362.1 0.0

STAGE 1 STAGE 2 STAGE 3
EXCAVATION= 0.0 411.8 0.0
EMBANKMENT= 0.0 361.5 0.0

FINAL SURVEY NOTE BOOK — NO. — BY — DATE
SURVEYED — PLOTTED — TABULATED — AREAS — AREAS CHECKED

ORIGINAL SURVEY — BY — DATE
SURVEYED — PLOTTED — TABULATED — AREAS — AREAS CHECKED

PLOT DATE = 3/16/2012
FILE NAME = L:\IDOT\d30660\l-dr-sh\sheets\0572829_sht_xsec01.dgn
PLOT SCALE = 21.1765 ' / IN.
REFERENCE = REF

CROSS SECTIONS: IL. RTE. 29 – STA. 1597+00 TO STA. 1599+00