CONTRACT NO. 72829

F.A. RTE.	SECTION	COUNTY	TOTAL SHEETS	SHEET NO.
75	84-12; 11-3	•	729	578
STA. 1617+00.00		TO STA. 1618+00.00		
FED. ROAD DIST. NO. 5	ILLINOIS	FED. AID PROJECT		

• SANGAMON AND CHRISTIAN

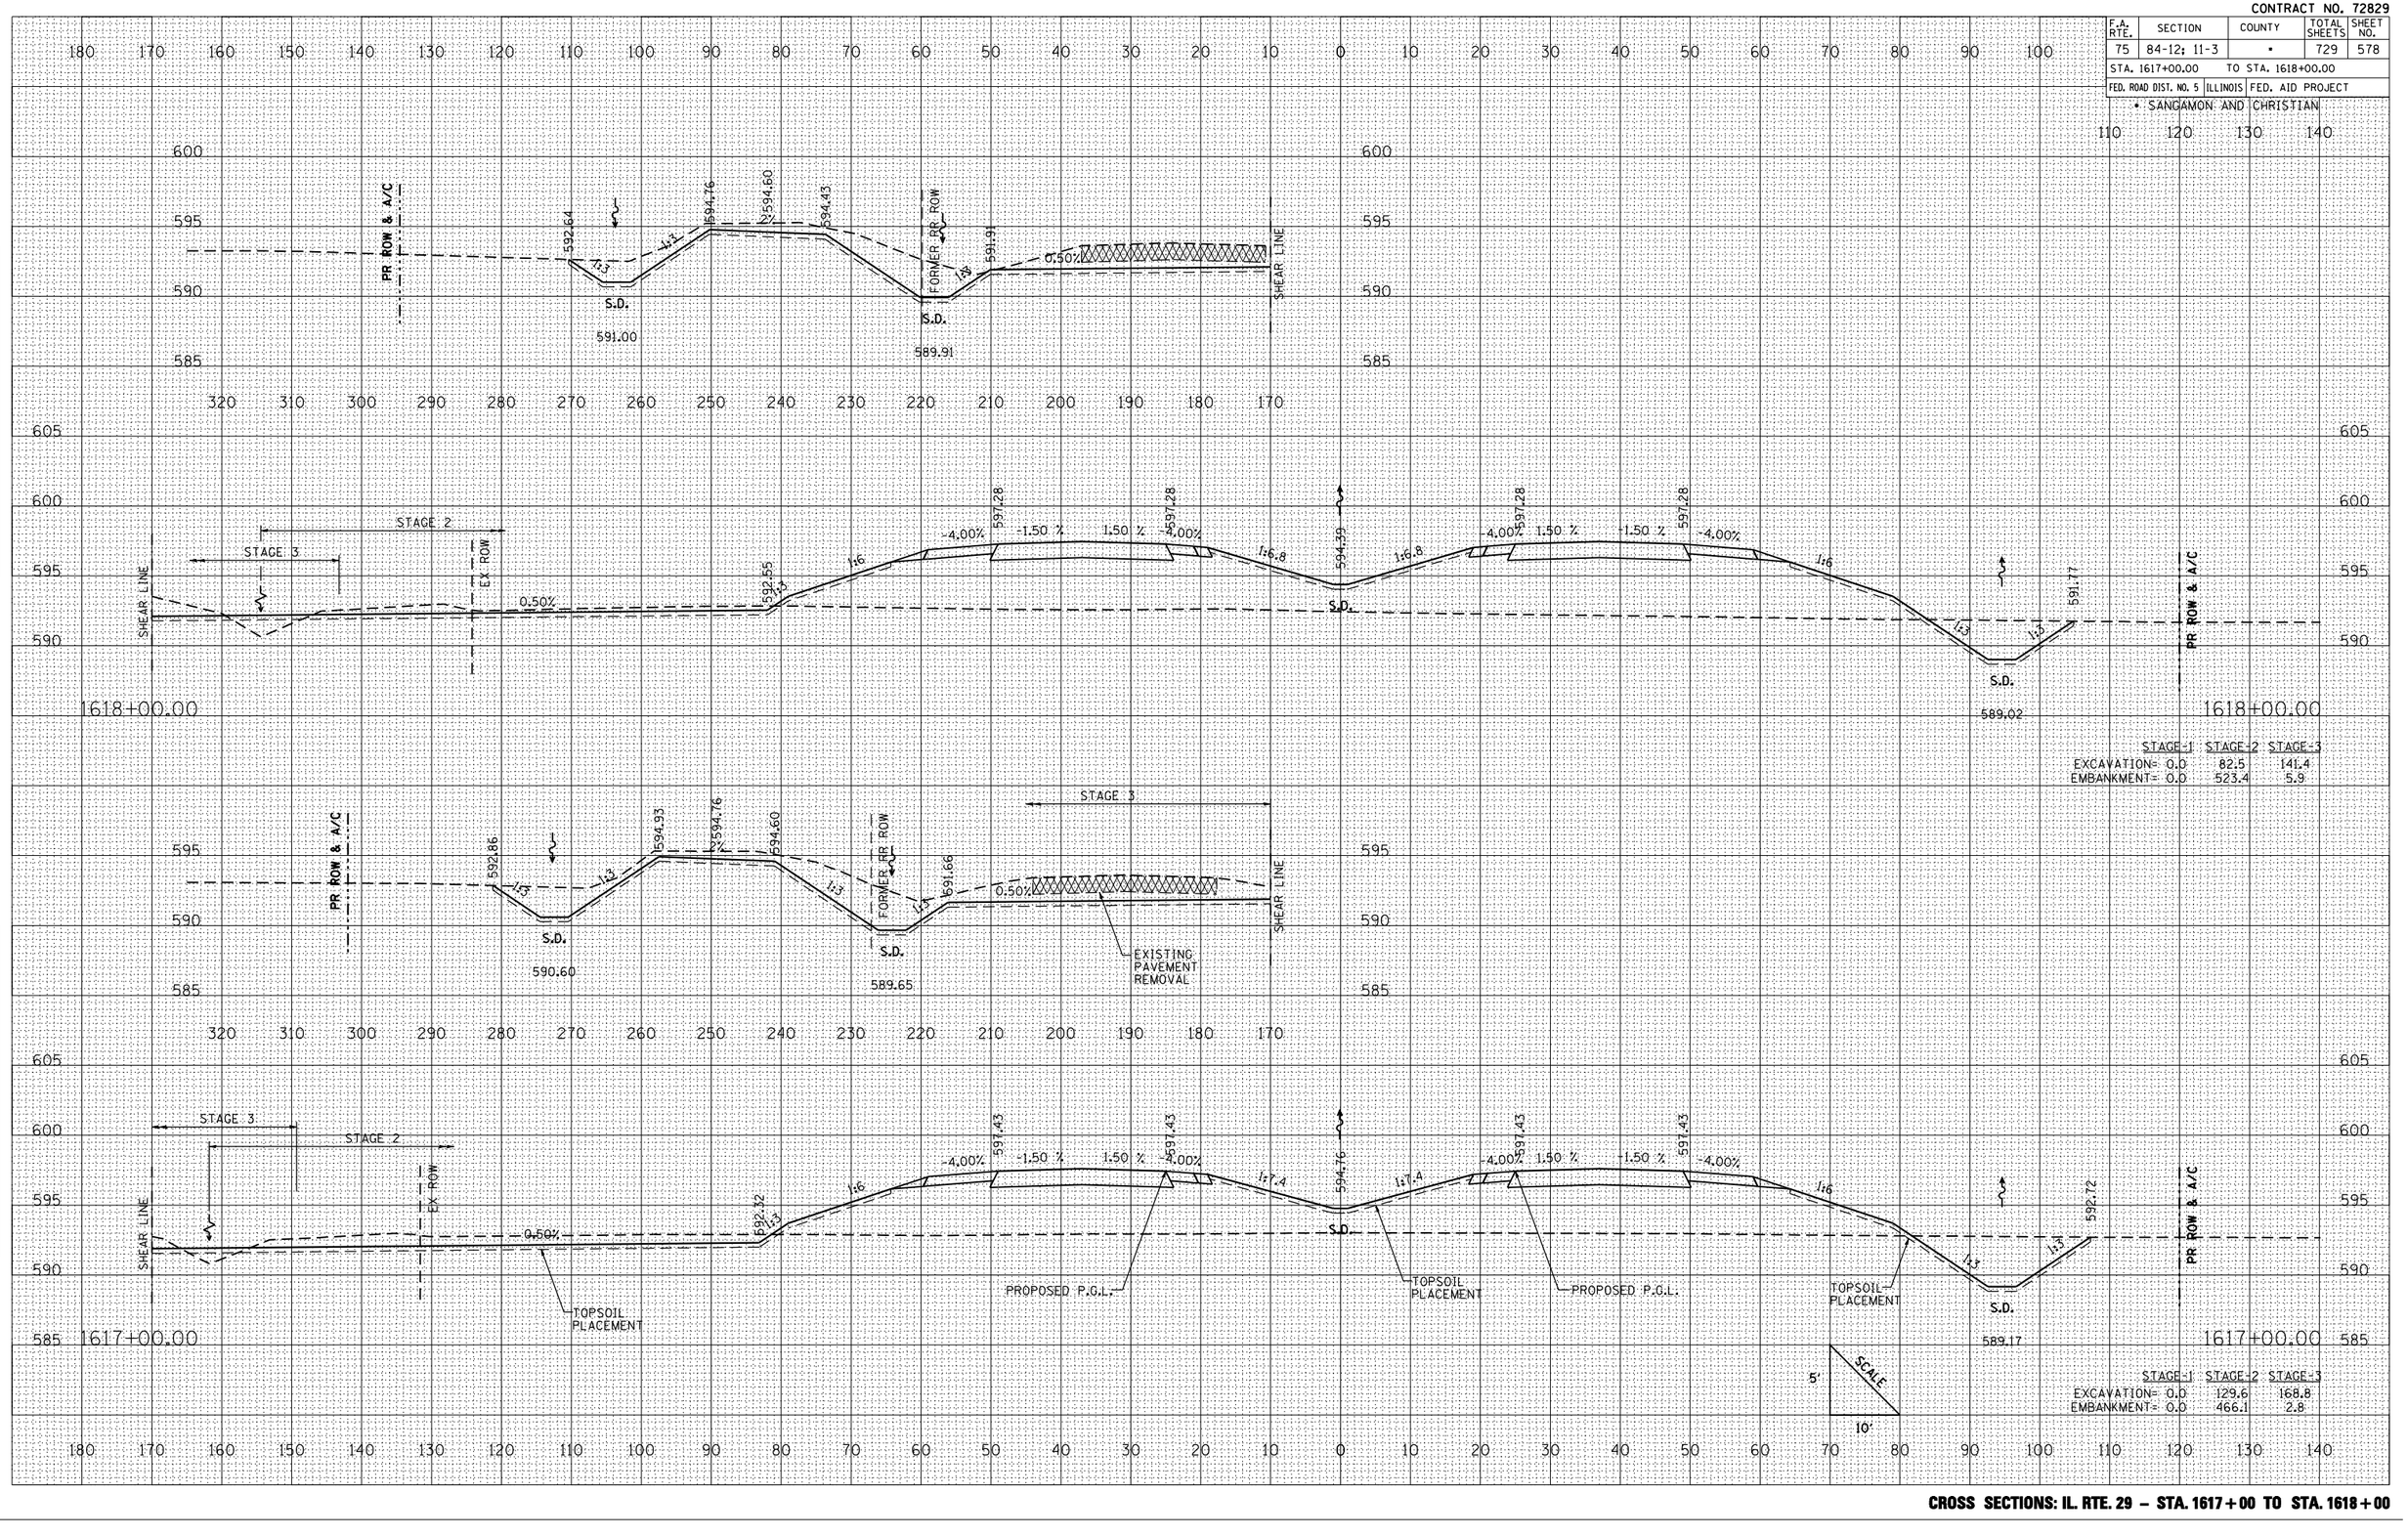

	STAGE 1	STAGE 2	STAGE 3
EXCAVATION=	0.0	82.5	141.4
EMBANKMENT=	0.0	523.4	5.9

	STAGE 1	STAGE 2	STAGE 3
EXCAVATION=	0.0	129.6	168.8
EMBANKMENT=	0.0	466.1	2.8

CROSS SECTIONS: IL. RTE. 29 – STA. 1617+00 TO STA. 1618+00

FINAL SURVEY — NOTE BOOK — NO. — BY — DATE
SURVEYED — PLOTTED — TABULATED — AREAS — AREAS CHECKED

ORIGINAL SURVEY — SURVEYED — PLOTTED — TABULATED — AREAS — AREAS CHECKED

PLOT DATE = 4/24/2012
FILE NAME = L:\IDOT\B306801\cd-ex\sheets\0572829sht_xsect.dgn
PLOT SCALE = 211765 ' / IN.
REFERENCE = REF