CONTRACT NO. 72829

F.A. RTE.	SECTION	COUNTY	TOTAL SHEETS	SHEET NO.
75	84-12; 11-3	•	729	595
STA. 1662+00.00		TO STA. 1663+00.00		
FED. ROAD DIST. NO. 5	ILLINOIS	FED. AID PROJECT		

• SANGAMON AND CHRISTIAN

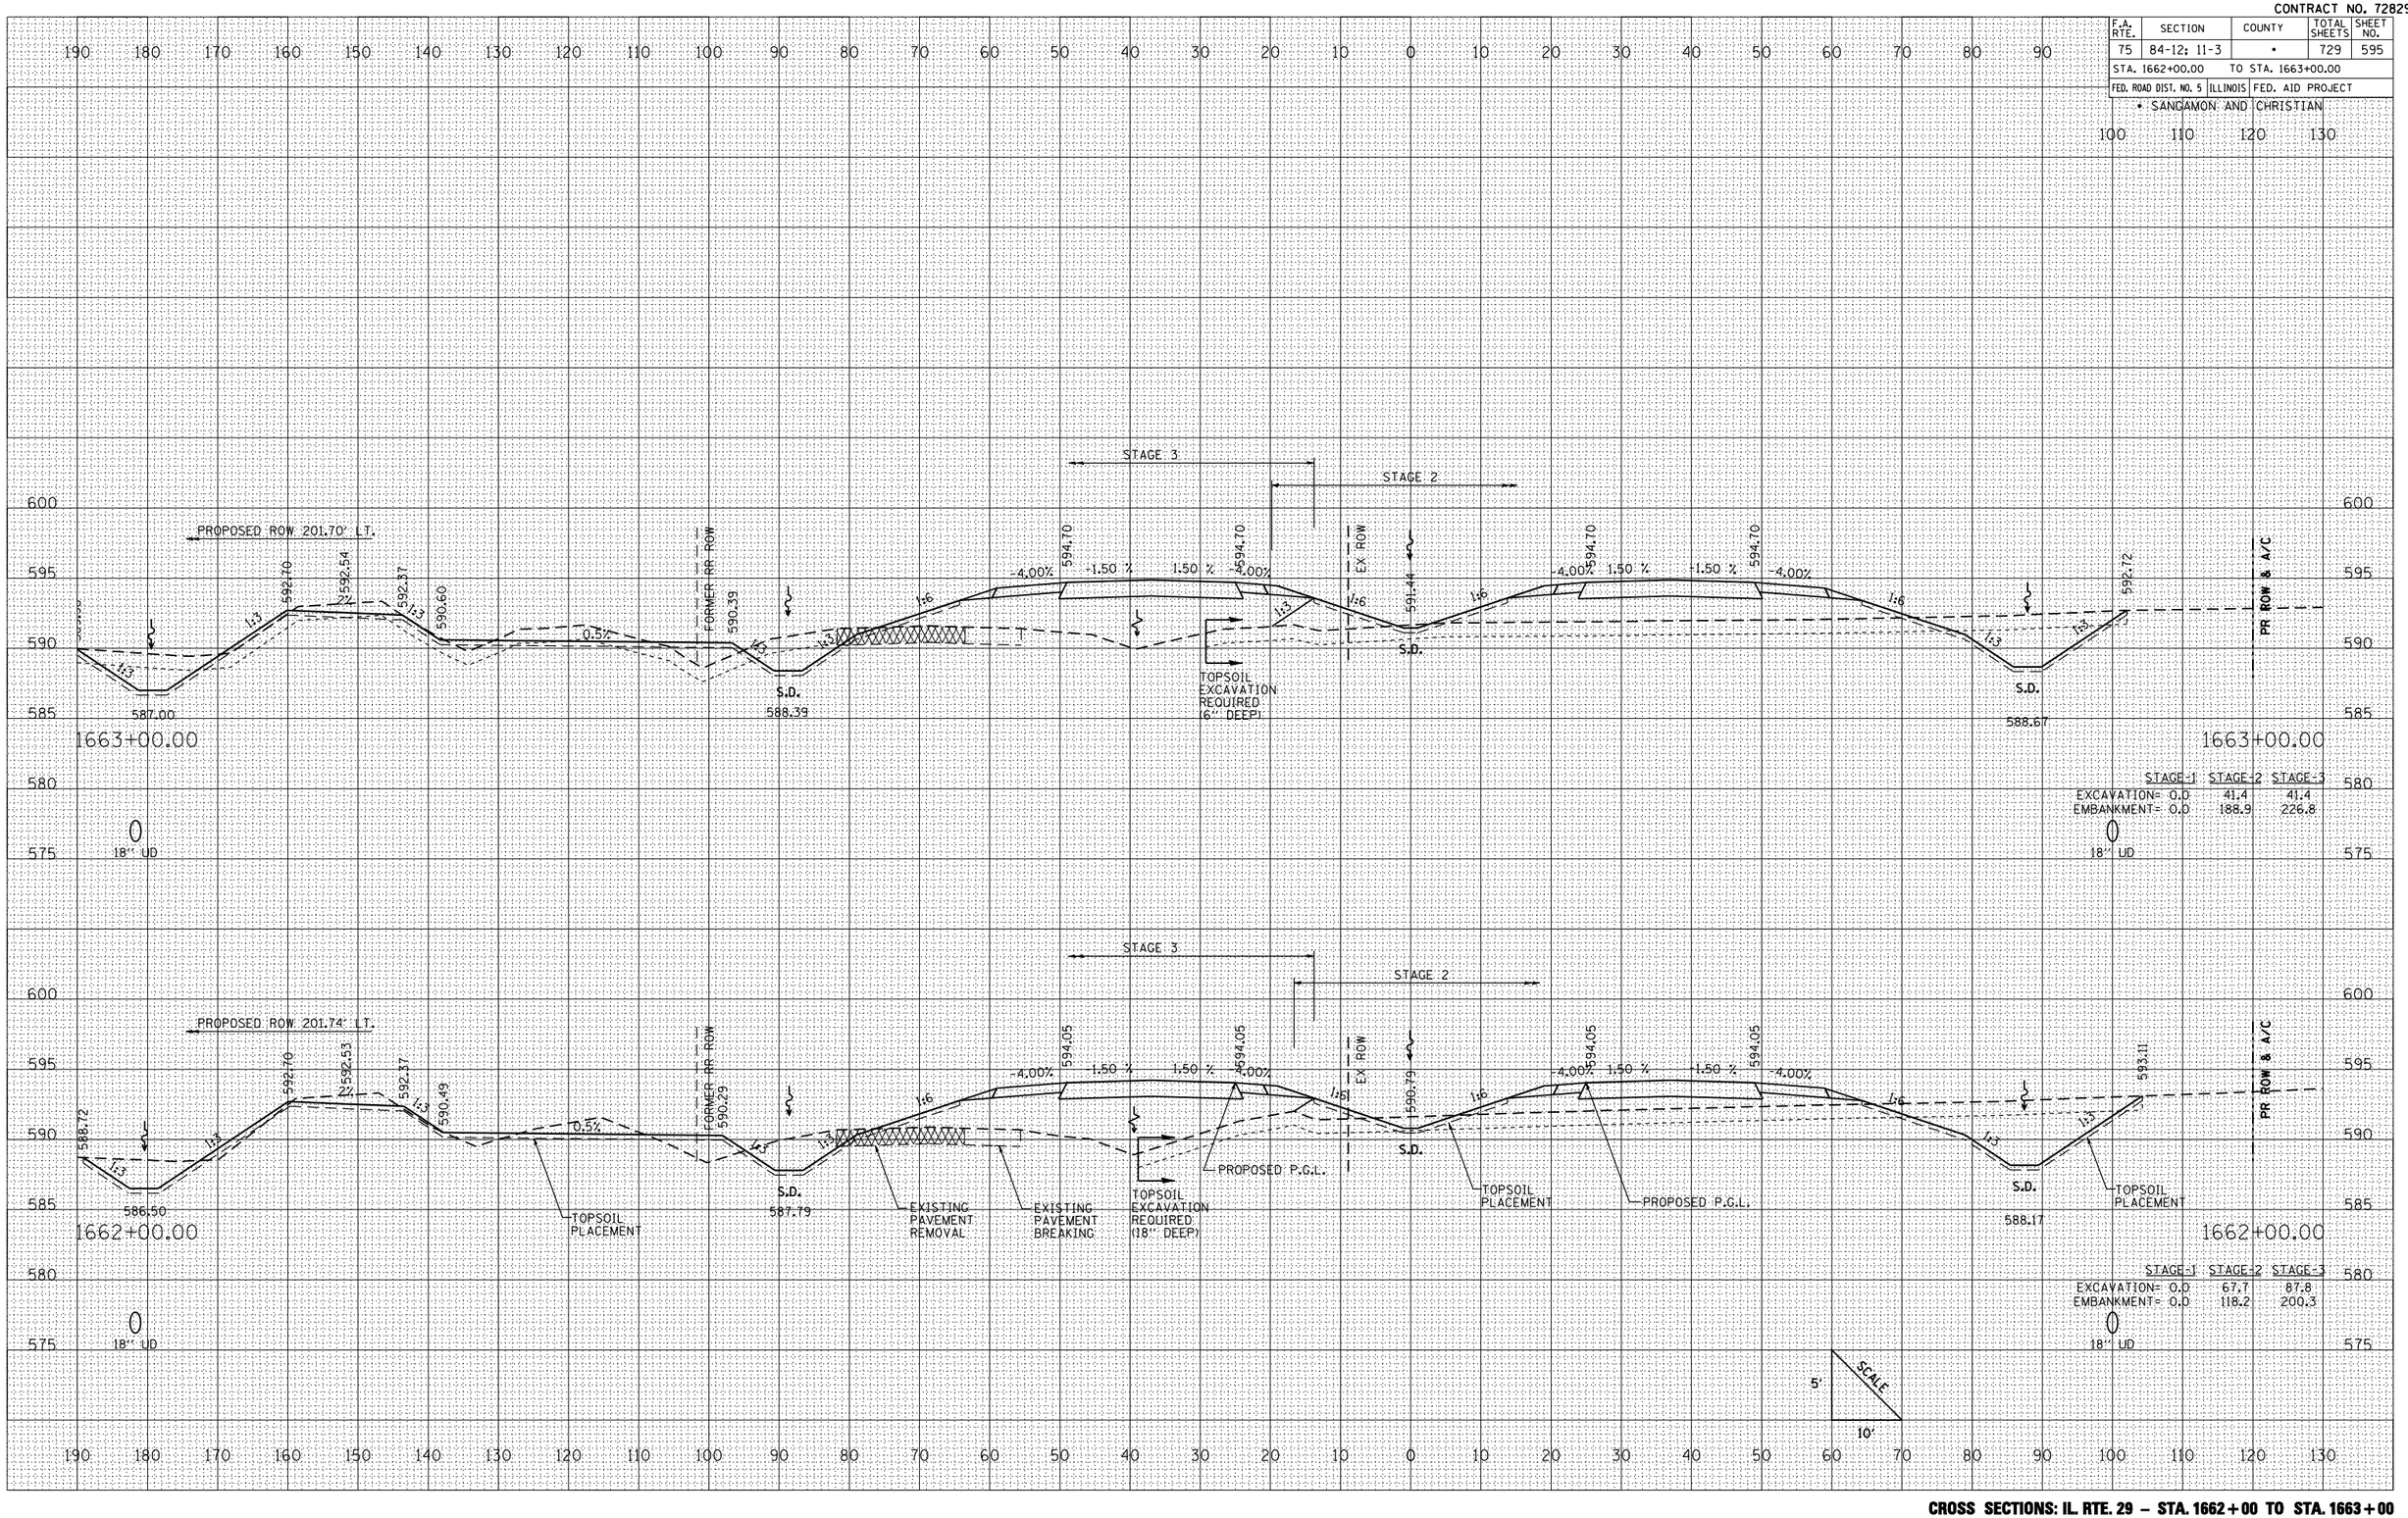

CROSS SECTIONS: IL. RTE. 29 – STA. 1662+00 TO STA. 1663+00

FINAL SURVEY	NOTE BOOK	NO.	BY	DATE
SURVEYED				
PLOTTED				
PLANIMETE				
AREAS				
AREAS CHECKED				

ORIGINAL SURVEY				
SURVEYED				
PLOTTED				
PLANIMETE				
AREAS				
AREAS CHECKED				

PLOT DATE = 3/16/2012
FILE NAME = L:\IDOT\0386601\cd-ox\sheets\0672829xsect.dgn
PLOT SCALE = 211.765 ' / IN.
REFERENCE = REF