CONTRACT NO. 72829

F.A. RTE.	SECTION	COUNTY	TOTAL SHEETS	SHEET NO.
75	84-12; 11-3	•	729	609
STA. 24+00.00		TO STA. 25+00.00		
FED. ROAD DIST. NO. 5	ILLINOIS	FED. AID PROJECT		

• SANGAMON AND CHRISTIAN

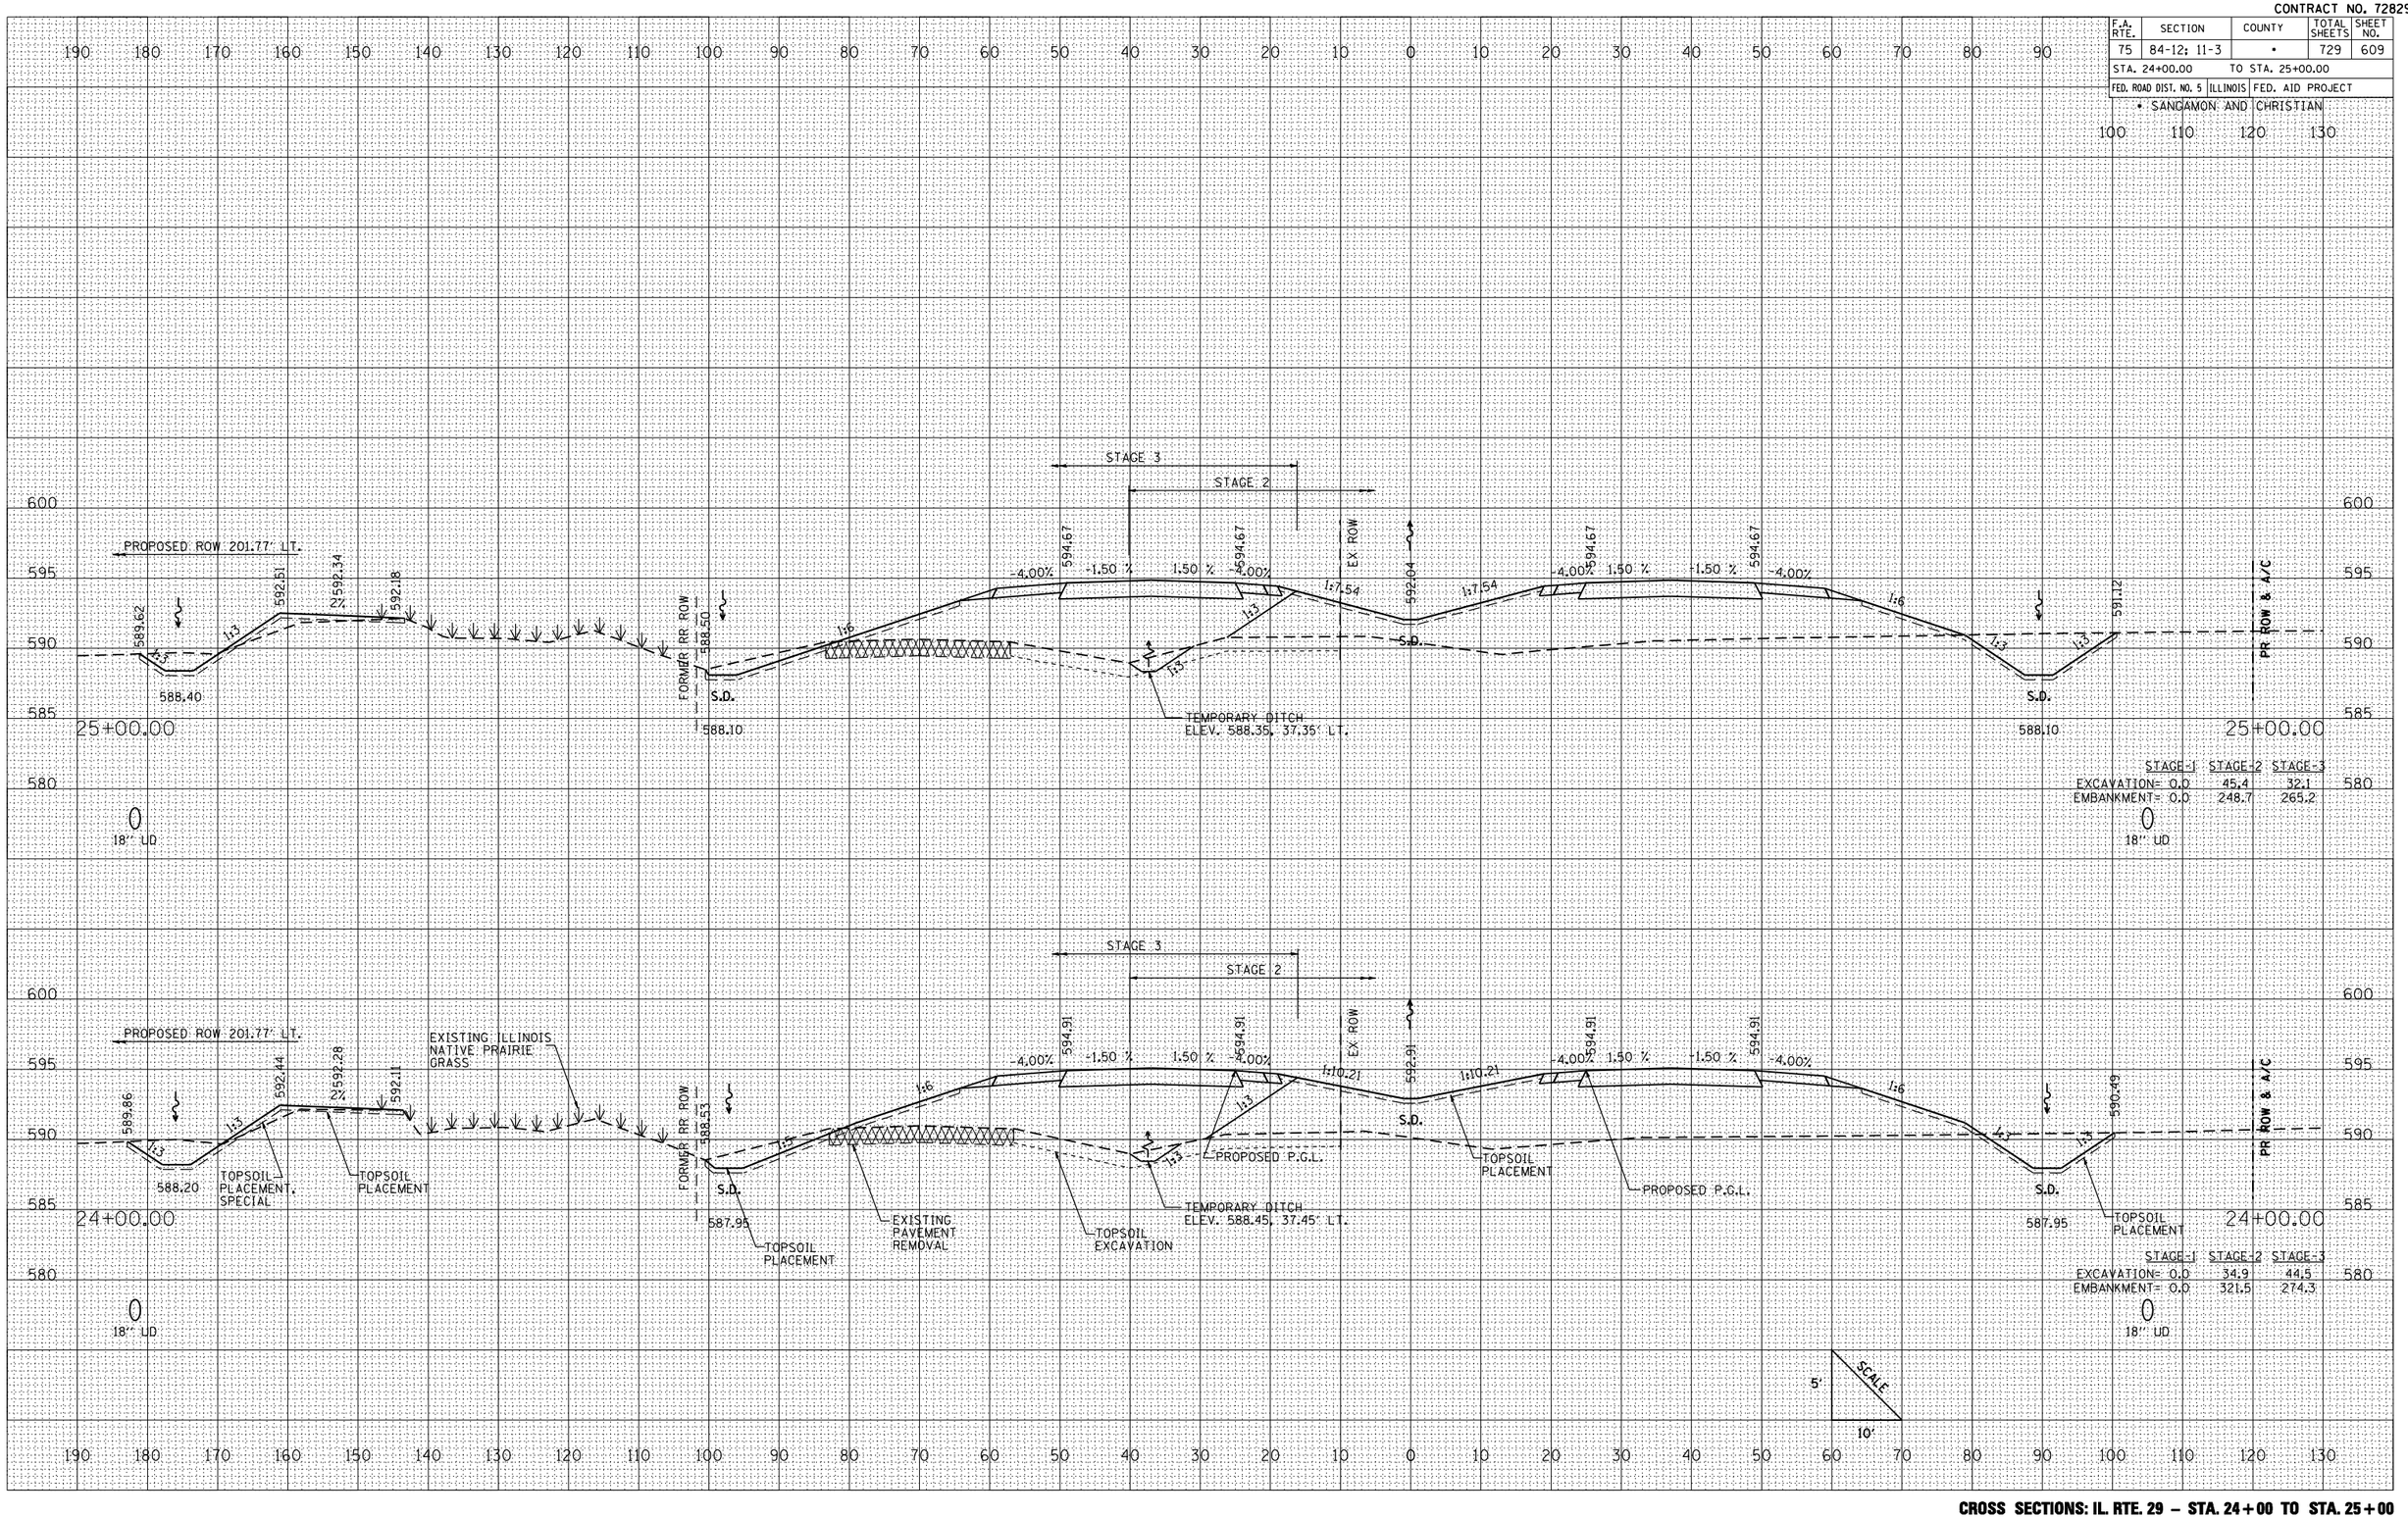

FINAL SURVEY — NOTE BOOK — NO. — SURVEYED — PLOTTED — CHECKED — AREAS — AREAS CHECKED — BY — DATE

ORIGINAL SURVEY — SURVEYED — PLOTTED — CHECKED — AREAS — AREAS CHECKED — BY — DATE

PLOT DATE = 3/16/2012
FILE NAME = L:\IDOT\036601\cd-ax\sheets\0572829sht_xsect.dgn
PLOT SCALE = 211765 ' / IN.
REFERENCE = REF

CROSS SECTIONS: IL. RTE. 29 – STA. 24+00 TO STA. 25+00