CONTRACT NO. 72829

F.A. RTE.	SECTION	COUNTY	TOTAL SHEETS	SHEET NO.
75	84-12; 11-3	*	729	611
STA. 28+00.00		TO STA. 29+00.00		
FED. ROAD DIST. NO. 5	ILLINOIS	FED. AID PROJECT		

* SANGAMON AND CHRISTIAN

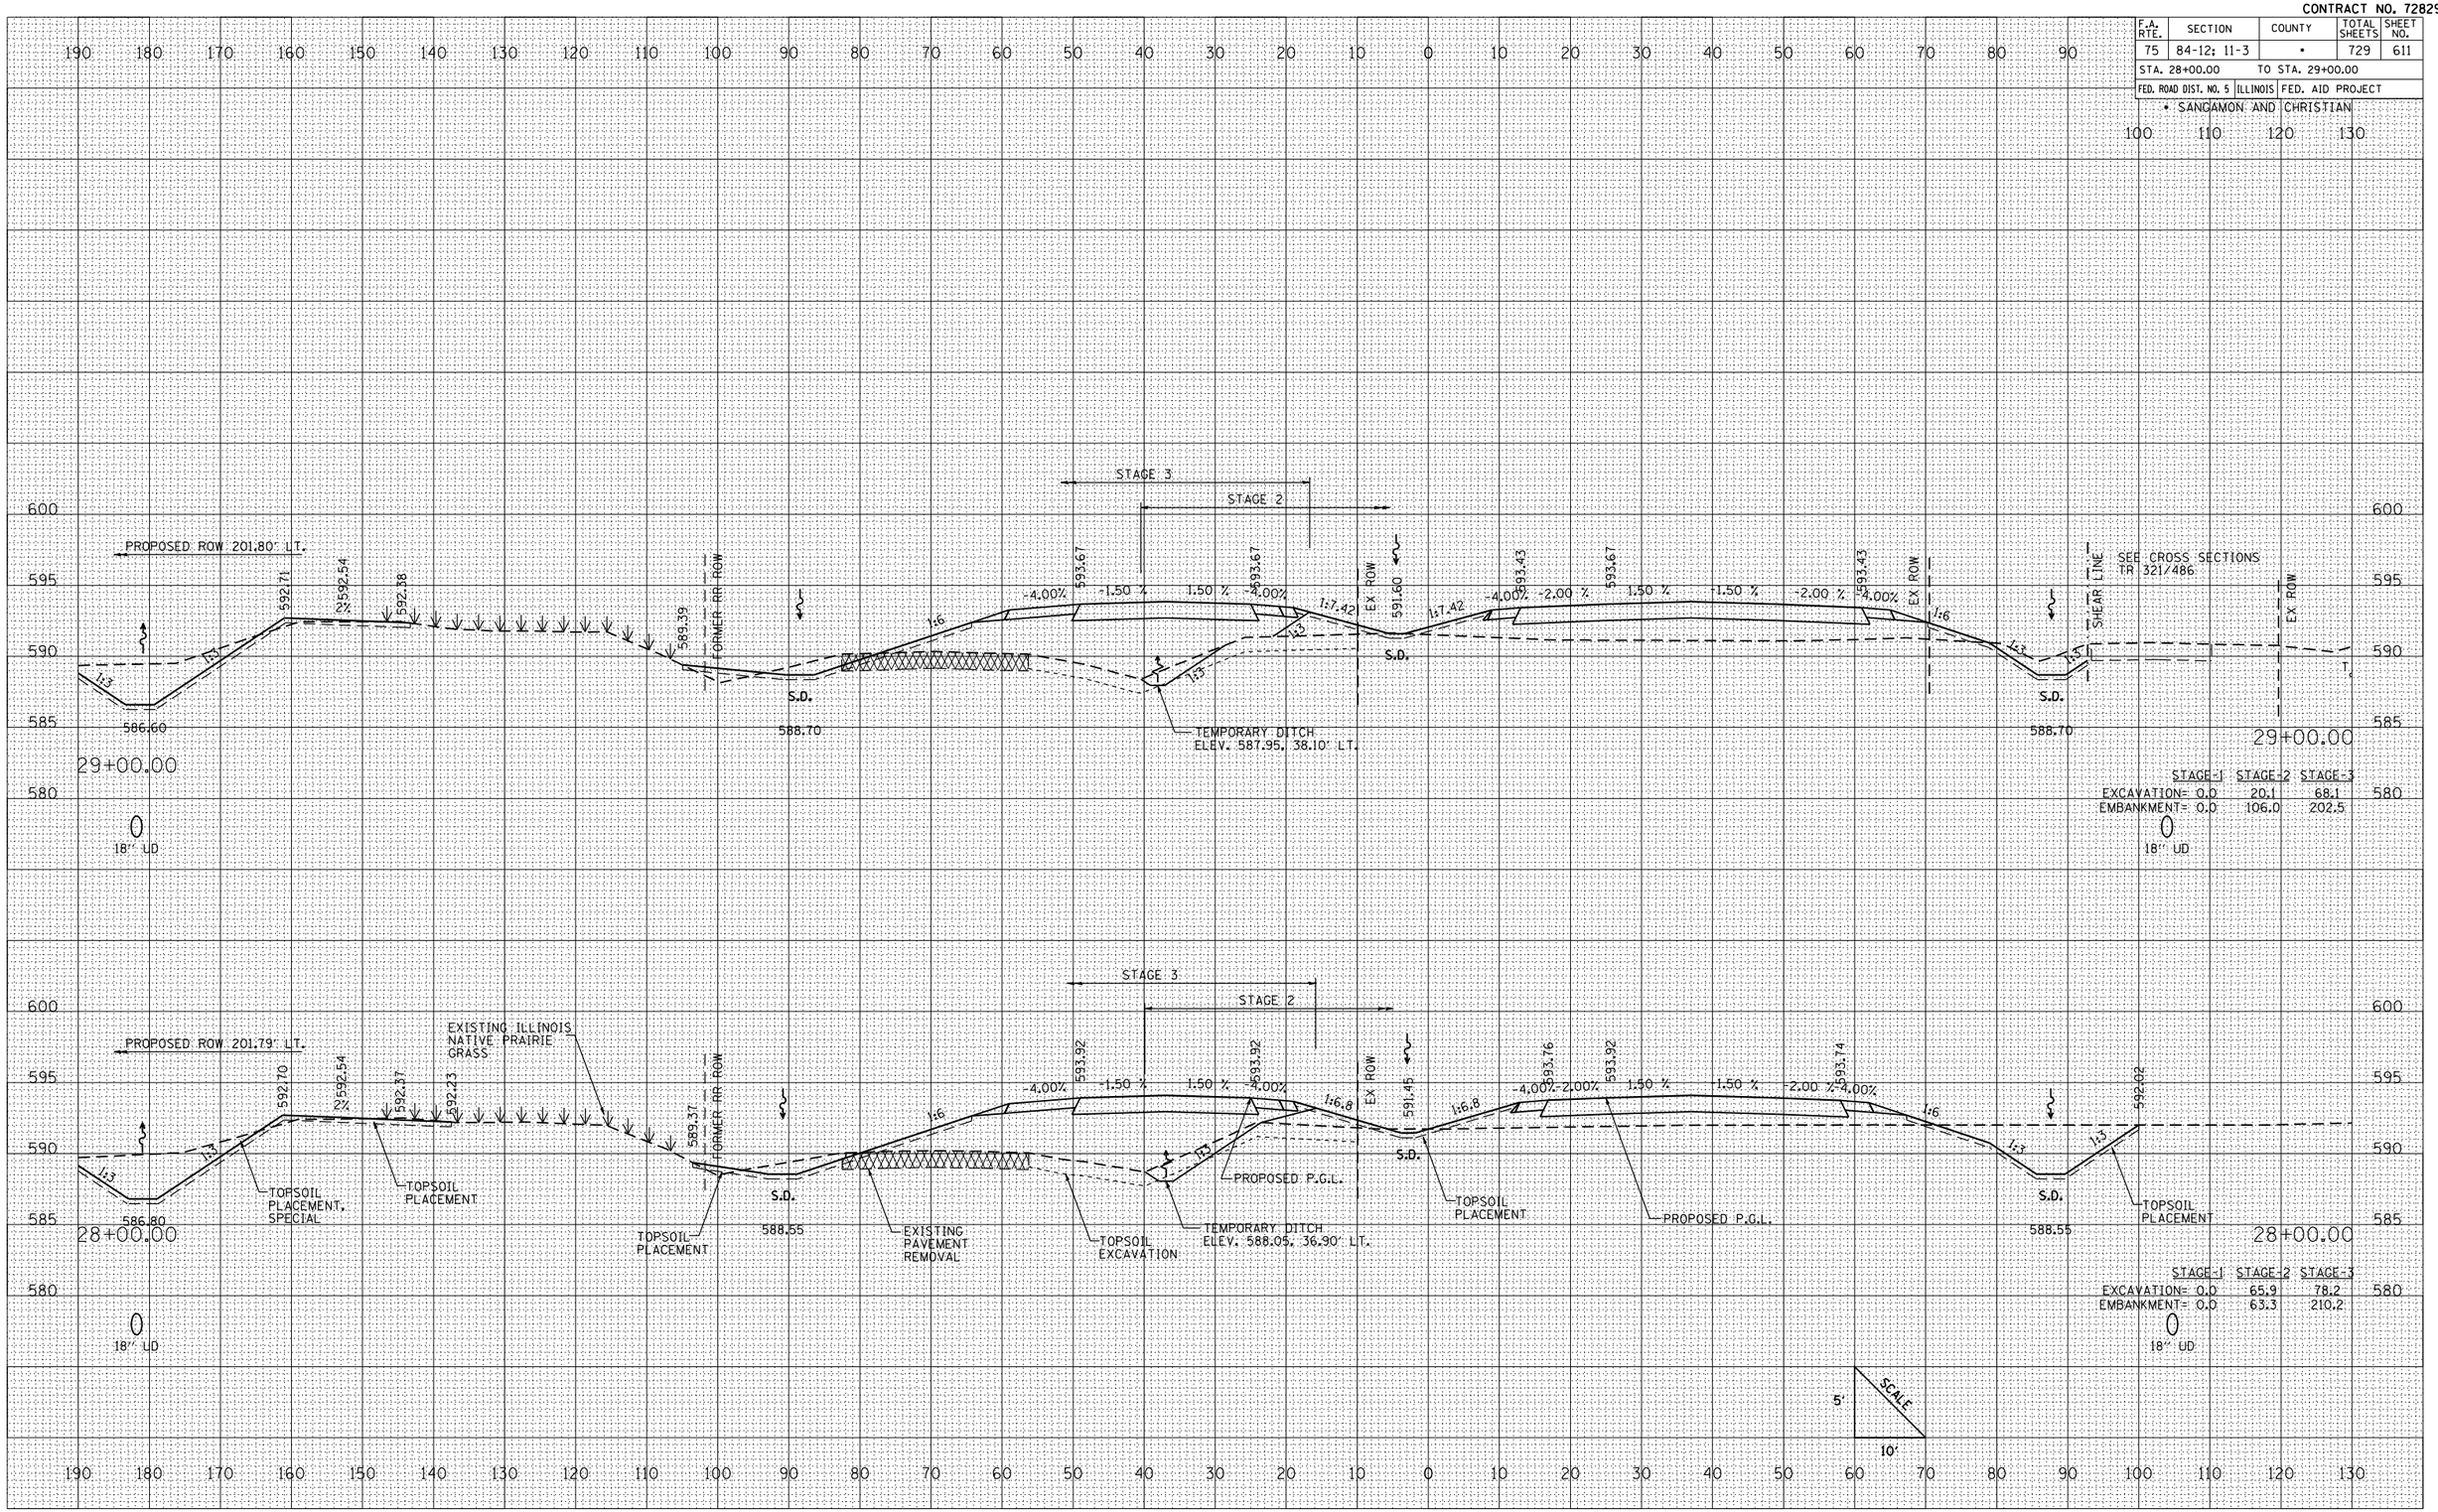

CROSS SECTIONS: IL. RTE. 29 – STA. 28+00 TO STA. 29+00

FINAL SURVEY	BY	DATE
SURVEYED		
PLOTTED		
SUBMITTED		
NOTE BOOK AREAS		
NO. AREAS CHECKED		

ORIGINAL SURVEY	BY	DATE
SURVEYED		
PLOTTED		
SUBMITTED		
NOTE BOOK AREAS		
NO. AREAS CHECKED		

PLOT DATE = 3/16/2012
FILE NAME = L:\IDOT\030608\dgns\sheets\0672829sht29.dgn
PLOT SCALE = 21.765 ' / IN.
REFERENCE = REF