CONTRACT NO. 72829

F.A. RTE.	SECTION	COUNTY	TOTAL SHEETS	SHEET NO.
75	84-12; 11-3	•	729	616
STA. 37+00.00		TO STA. 39+00.00		
FED. ROAD DIST. NO. 5	ILLINOIS	FED. AID PROJECT		

• SANGAMON AND CHRISTIAN

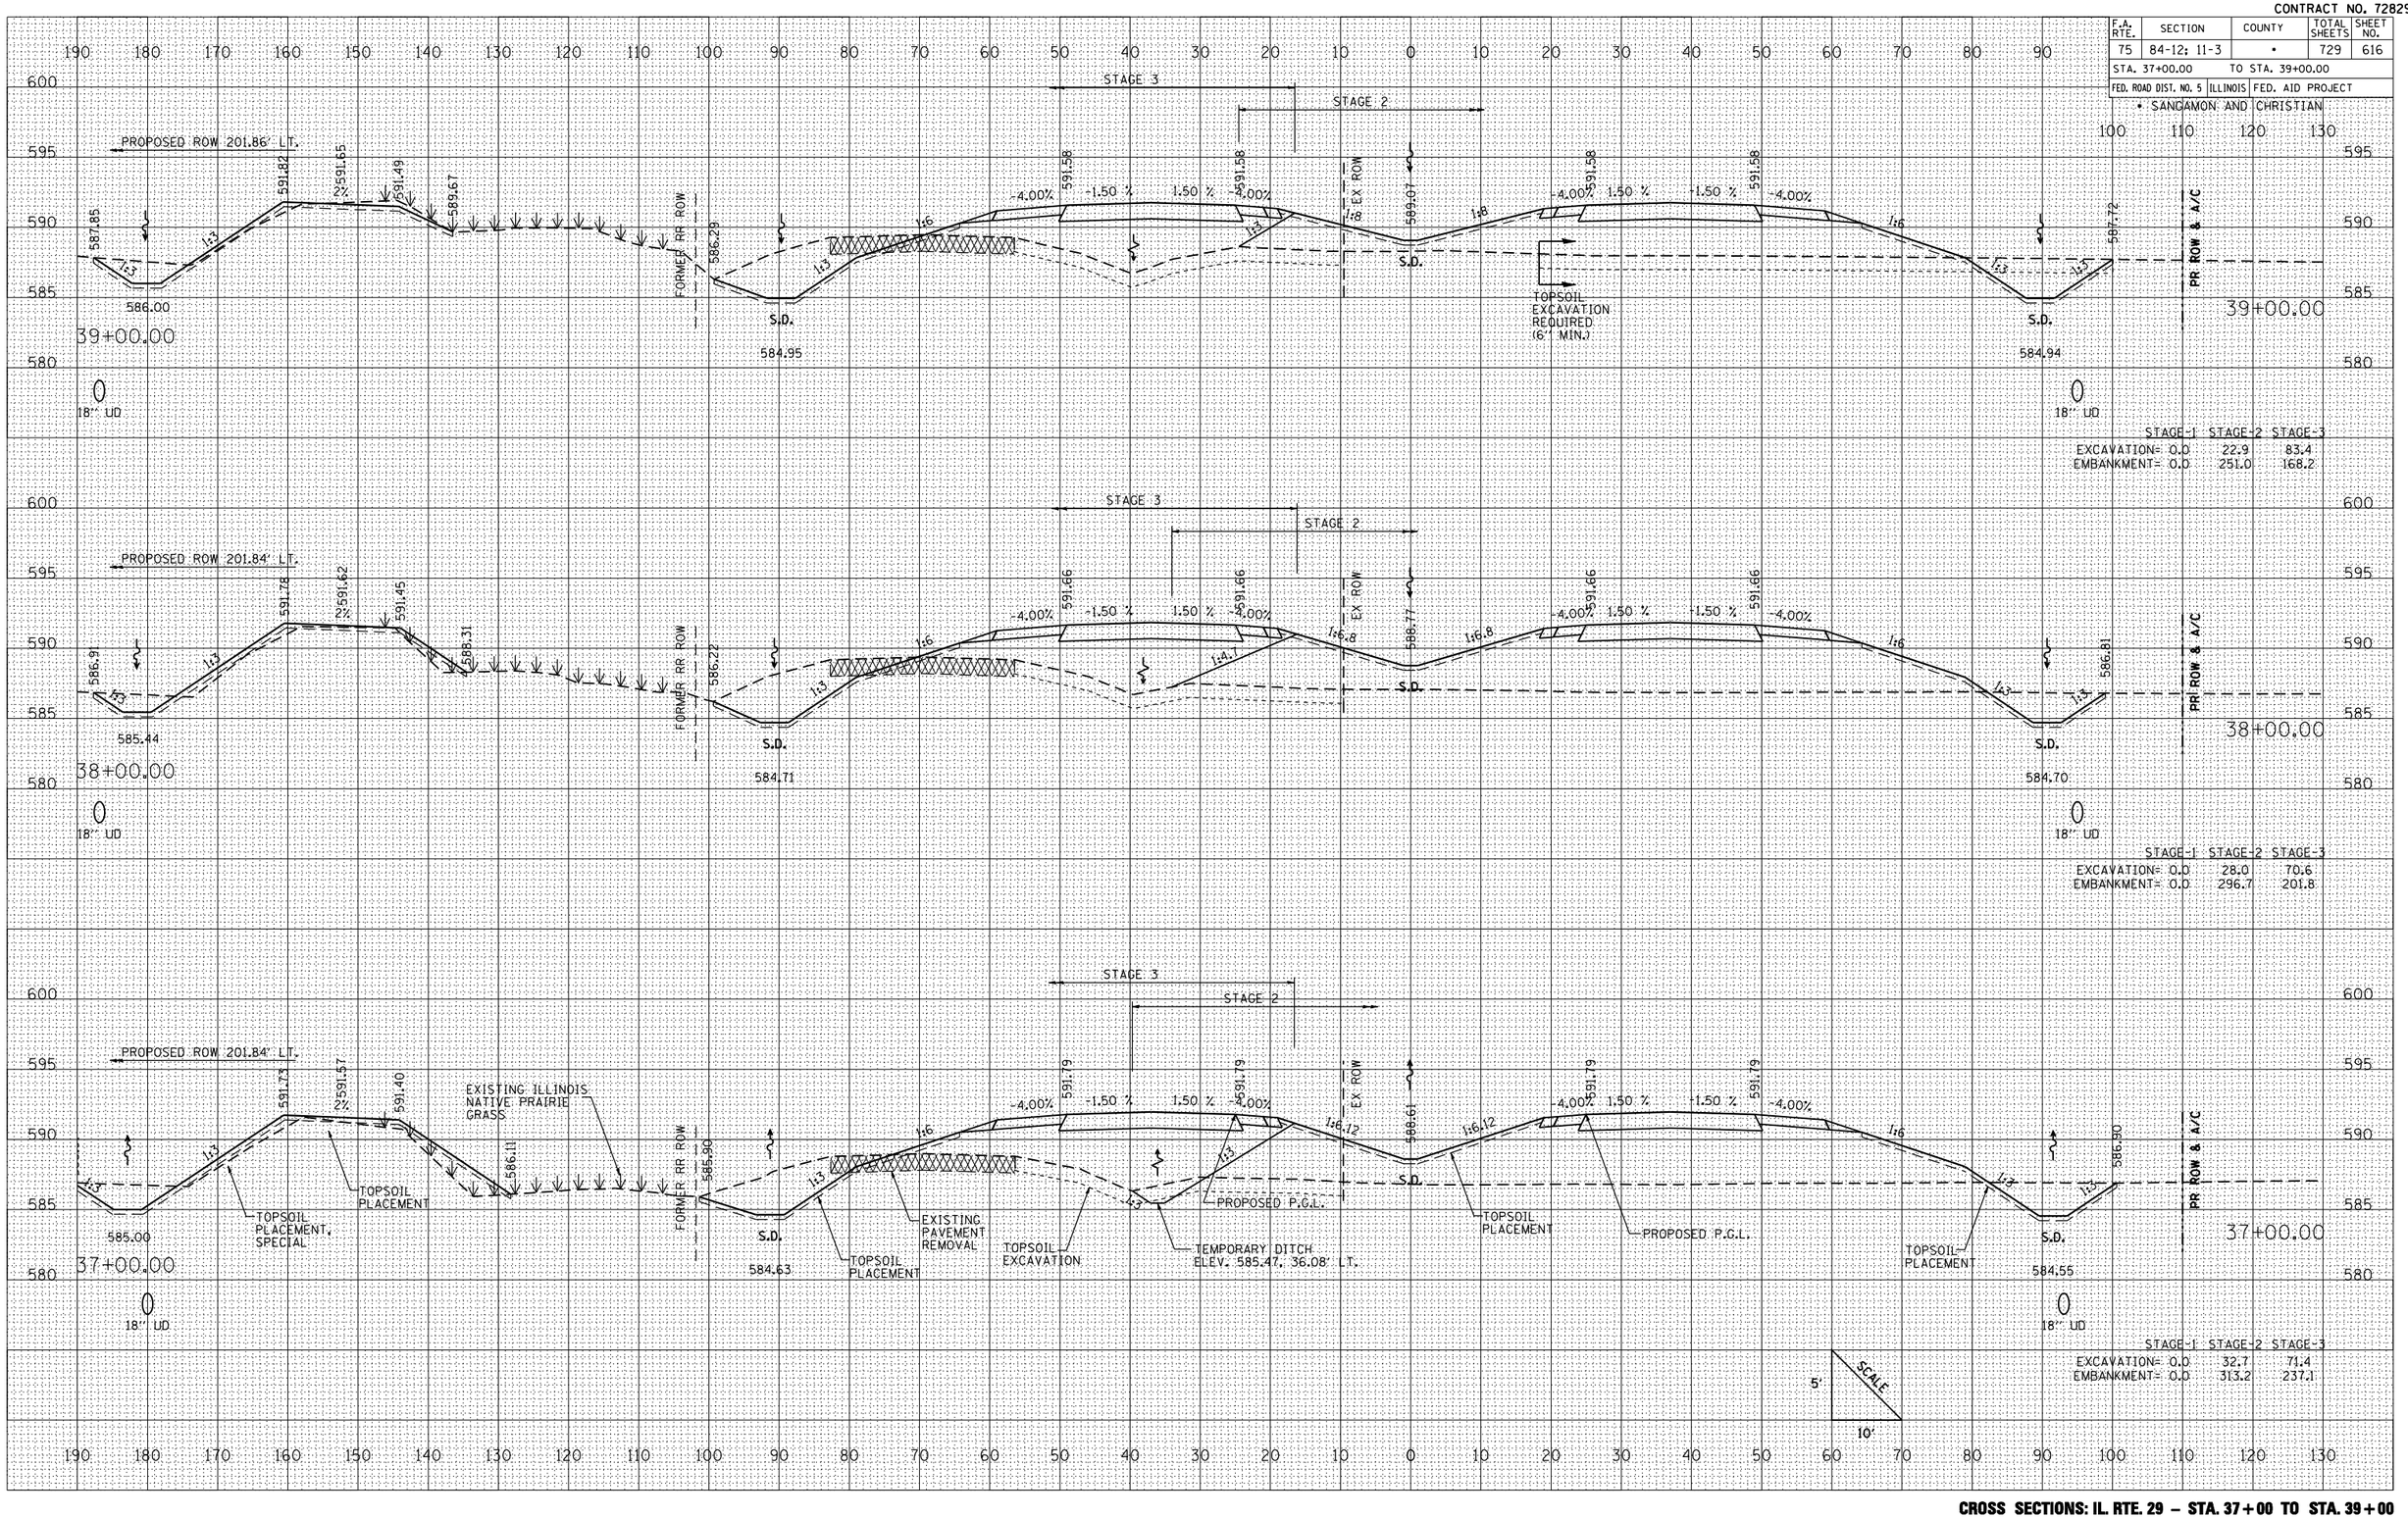

FINAL SURVEY	NOTE BOOK	NO.	BY	DATE
SURVEYED				
PLOTTED				
CHECKED				
AREAS				
AREAS CHECKED				

ORIGINAL SURVEY	BY	DATE
SURVEYED		
PLOTTED		
CHECKED		
AREAS		
AREAS CHECKED		

PLOT DATE = 3/16/2012
FILE NAME = L:\IDOT\036601\cd-ax\sheets\067829sheet.dgn
PLOT SCALE = 211765 ' / IN.
REFERENCE = REF

CROSS SECTIONS: IL. RTE. 29 – STA. 37+00 TO STA. 39+00