CONTRACT NO. 72829

F.A. RTE.	SECTION	COUNTY	TOTAL SHEETS	SHEET NO.
75	84-12; 11-3	•	729	618
STA. 43+00.00		TO STA. 44+00.00		
FED. ROAD DIST. NO. 5	ILLINOIS	FED. AID PROJECT		

• SANGAMON AND CHRISTIAN

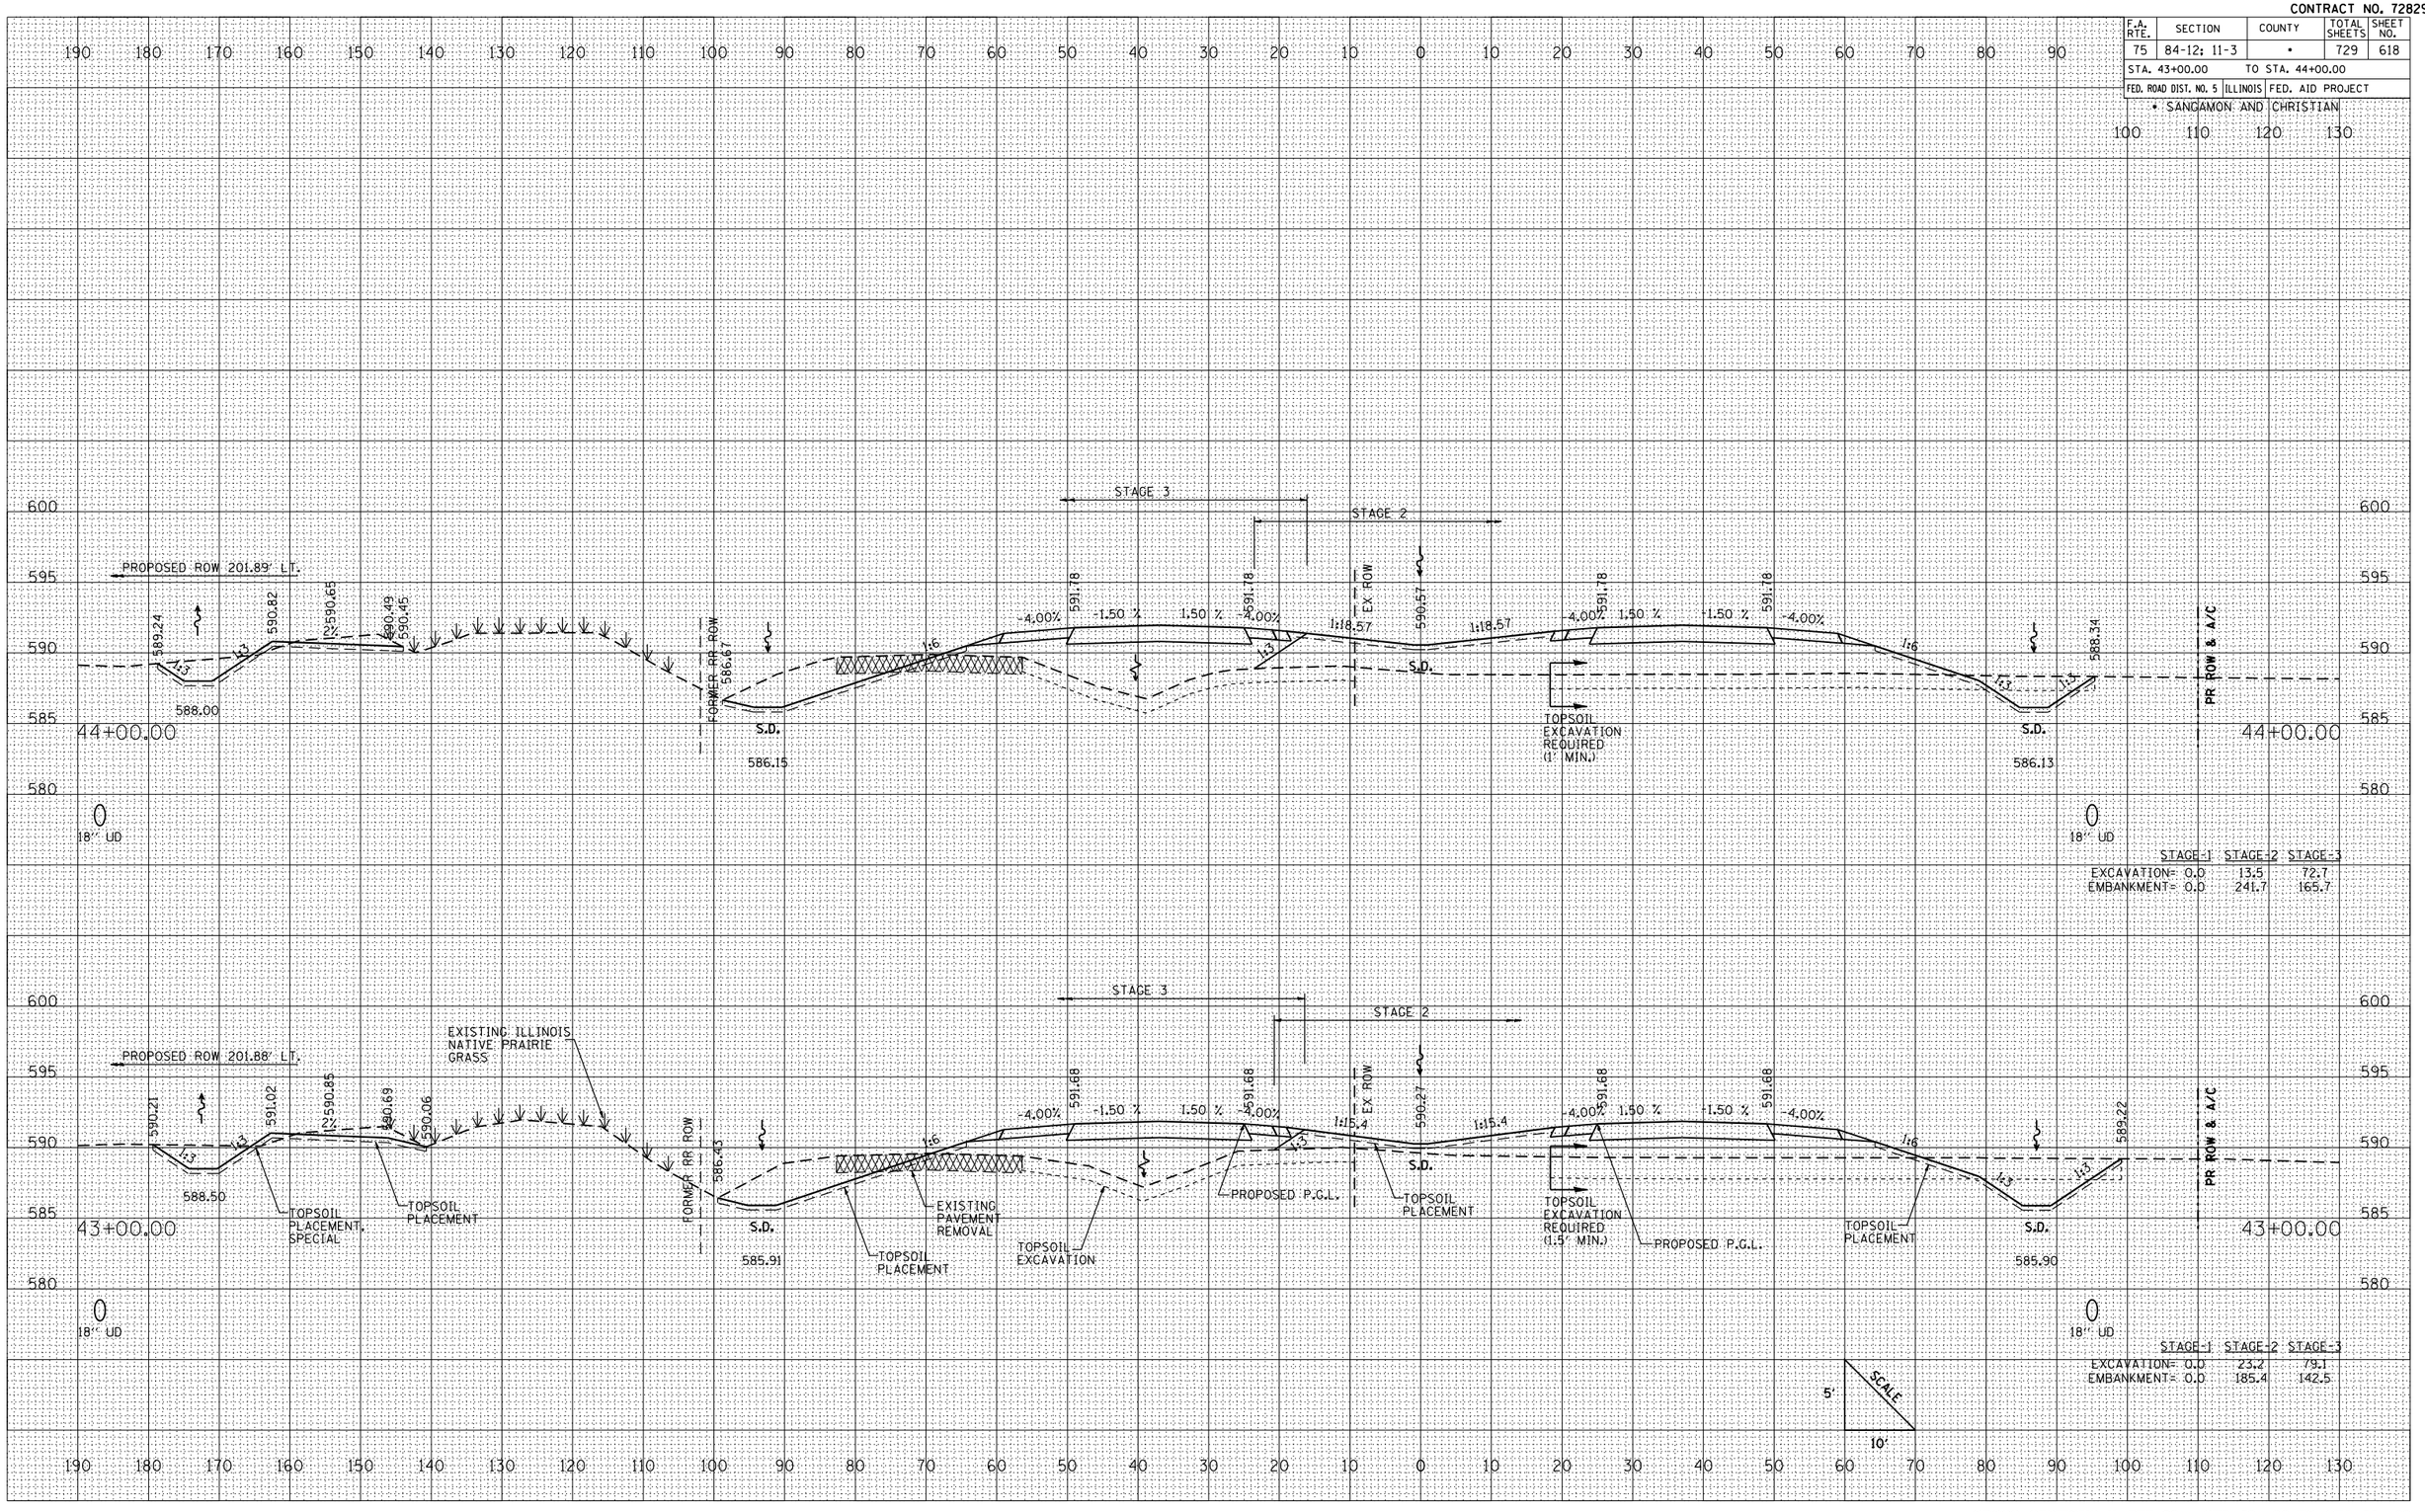

	STAGE 1	STAGE 2	STAGE 3
EXCAVATION=	0.0	13.5	72.7
EMBANKMENT=	0.0	241.7	165.7

	STAGE 1	STAGE 2	STAGE 3
EXCAVATION=	0.0	23.2	79.1
EMBANKMENT=	0.0	185.4	142.5

FINAL SURVEY	BY	DATE
SURVEYED		
PLOTTED		
TABULATE		
NOTE BOOK		
AREAS		
NO.	AREAS CHECKED	

ORIGINAL SURVEY	BY	DATE
SURVEYED		
PLOTTED		
TABULATE		
NOTE BOOK		
AREAS		
NO.	AREAS CHECKED	

PLOT DATE = 3/16/2012
FILE NAME = L:\IDOT\830680\d-dw\sheets\067282TOPsheet.dgn
PLOT SCALE = 211.765 ' / IN.
REFERENCE = REF

CROSS SECTIONS: IL. RTE. 29 – STA. 43+00 TO STA. 44+00