CONTRACT NO. 72829

F.A. RTE.	SECTION	COUNTY	TOTAL SHEETS	SHEET NO.
75	84-12; 11-3	•	729	622
STA. 53+00.00		TO STA. 55+00.00		
FED. ROAD DIST. NO. 5	ILLINOIS	FED. AID PROJECT		

• SANGAMON AND CHRISTIAN

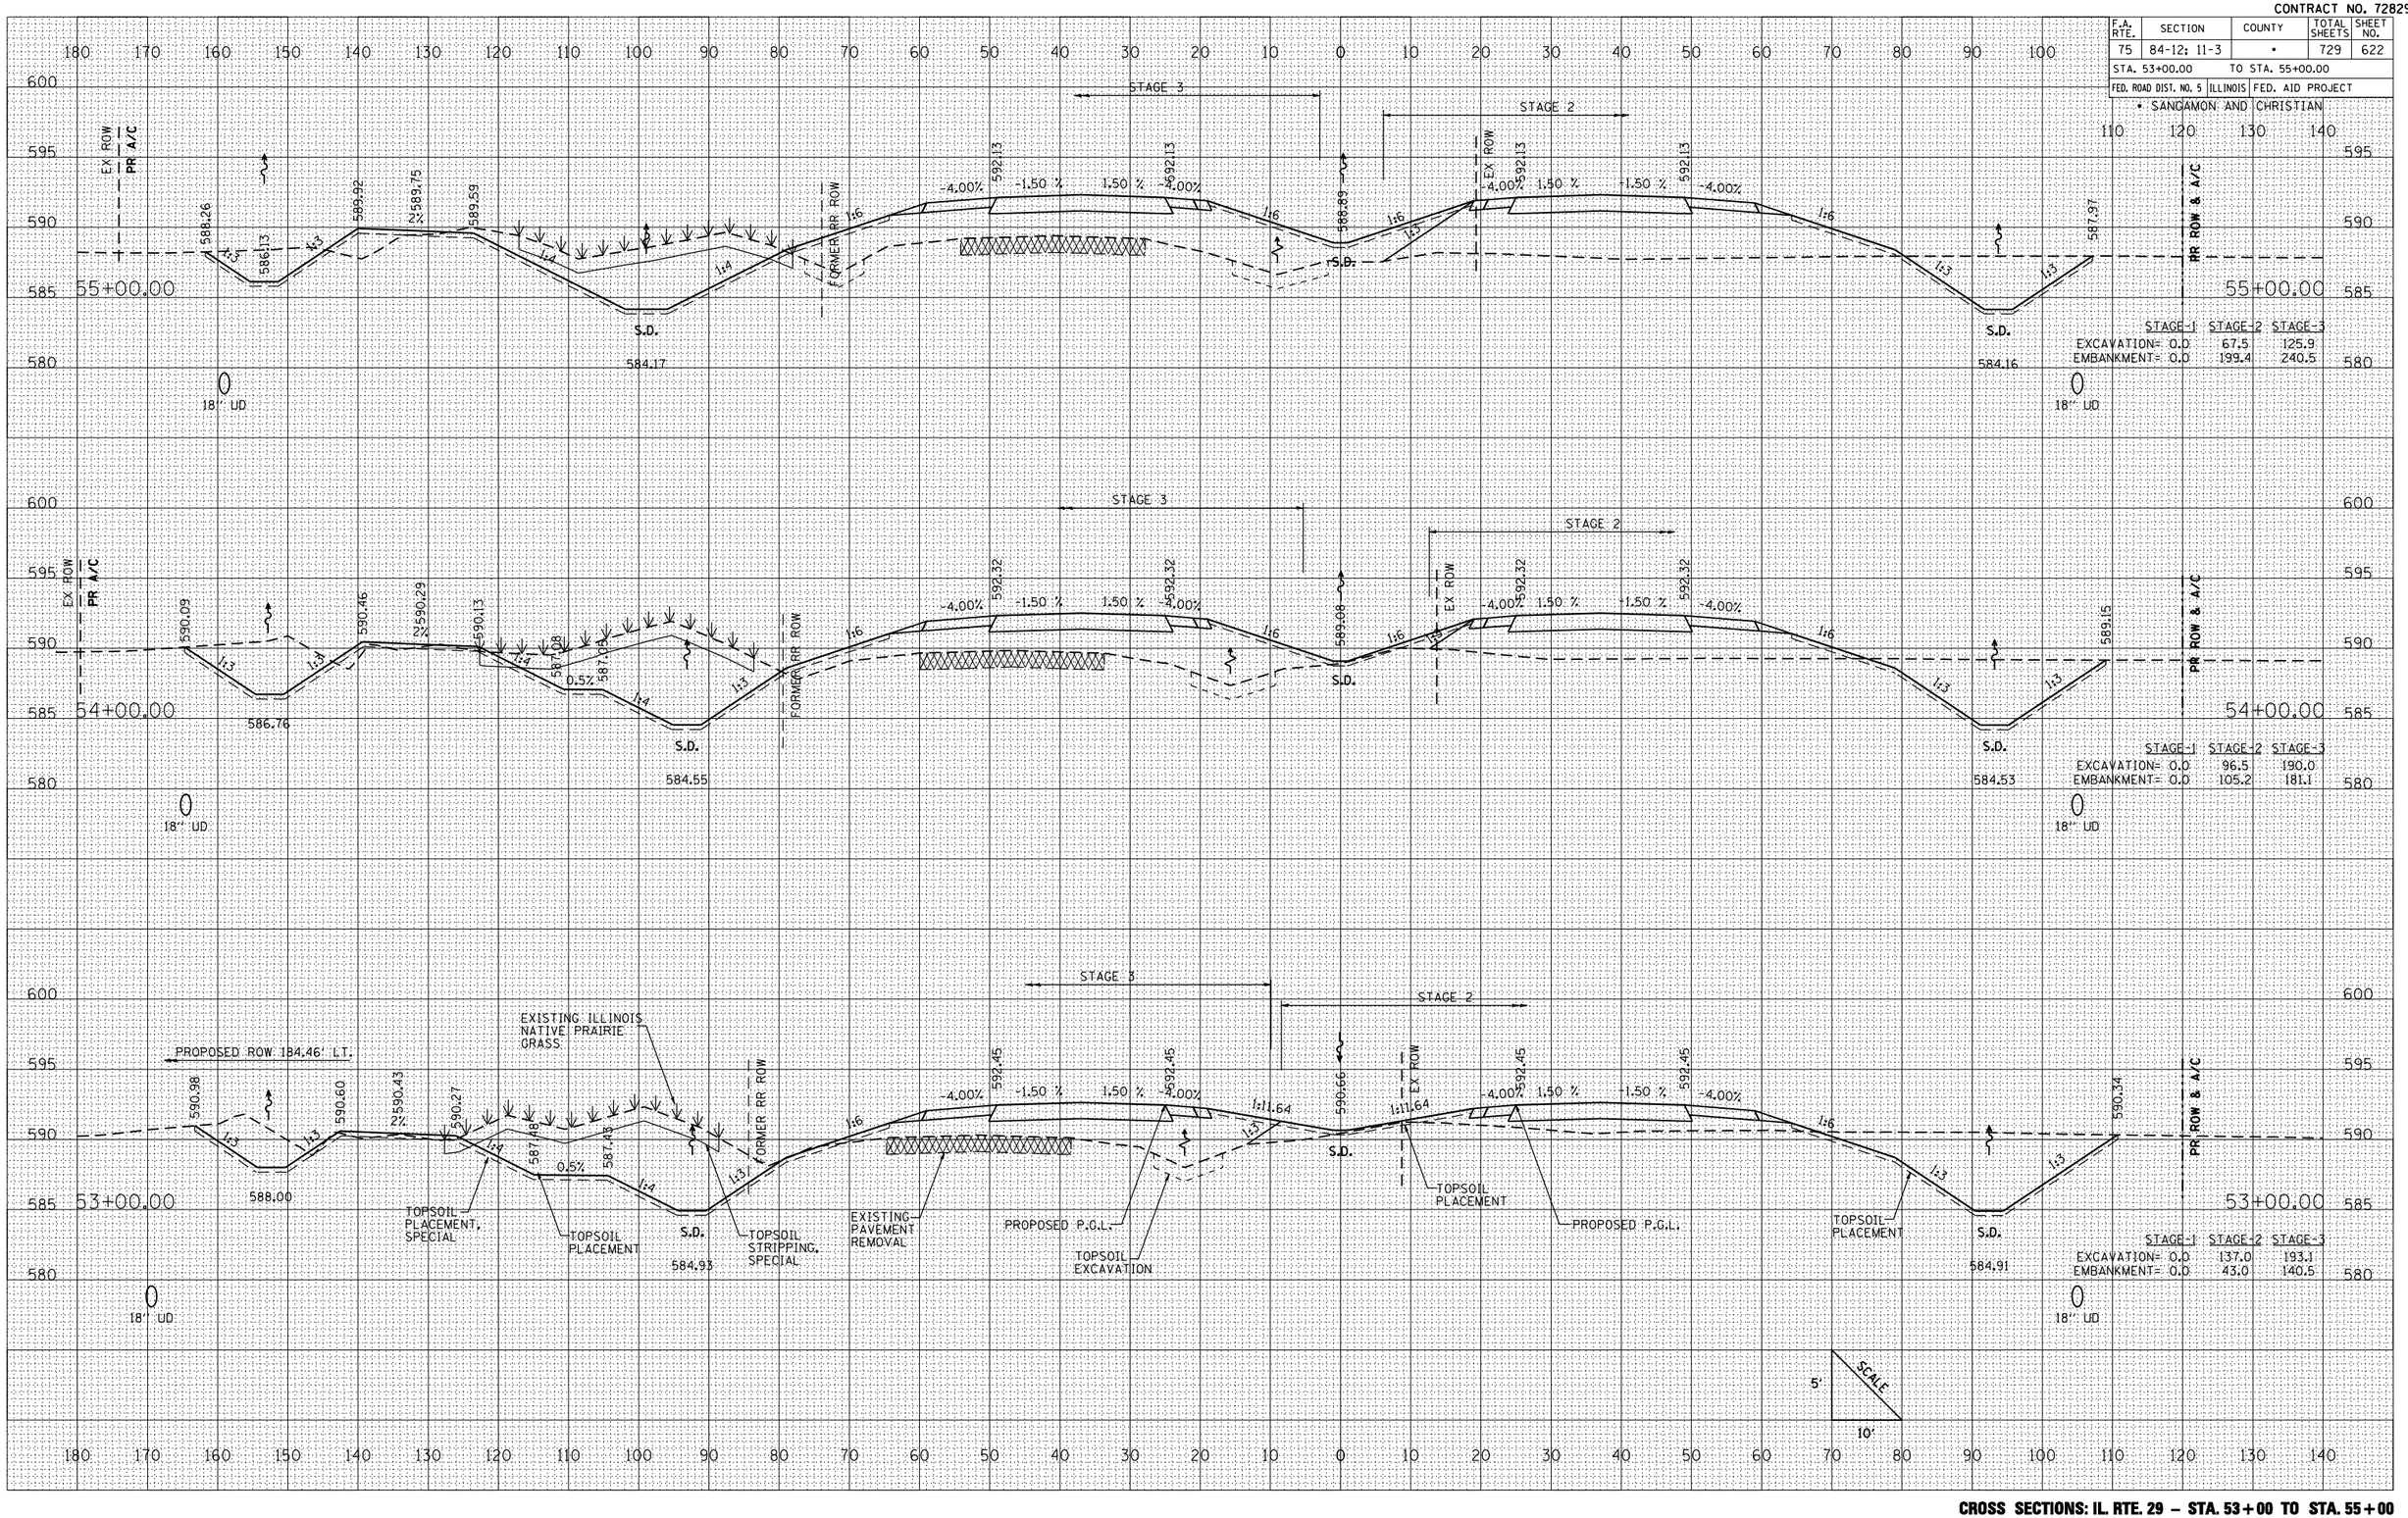

	STAGE 1	STAGE 2	STAGE 3
EXCAVATION=	0.0	67.5	125.9
EMBANKMENT=	0.0	199.4	240.5

	STAGE 1	STAGE 2	STAGE 3
EXCAVATION=	0.0	96.5	190.0
EMBANKMENT=	0.0	105.2	181.1

	STAGE 1	STAGE 2	STAGE 3
EXCAVATION=	0.0	137.0	193.1
EMBANKMENT=	0.0	43.0	140.5

FINAL SURVEY	BY	DATE
NOTE BOOK	SURVEYED	
NO.	PLOTTED	
	TABULATE	
	AREAS	
	AREAS CHECKED	

ORIGINAL SURVEY	BY	DATE
	SURVEYED	
	PLOTTED	
	TABULATE	
	AREAS	
NO.	AREAS CHECKED	

PLOT DATE = 3/23/2012
FILE NAME = L:\IDOT\036601\cd-ov\sheets\0572829sht.dgn
PLOT SCALE = 211.765 ' / IN.
REFERENCE = REF

CROSS SECTIONS: IL. RTE. 29 – STA. 53+00 TO STA. 55+00