CONTRACT NO. 72829

F.A. RTE.	SECTION	COUNTY	TOTAL SHEETS	SHEET NO.
75	84-12; 11-3	•	729	624
STA. 59+00.00		TO STA. 61+00.00		
FED. ROAD DIST. NO. 5	ILLINOIS	FED. AID PROJECT		

• SANGAMON AND CHRISTIAN

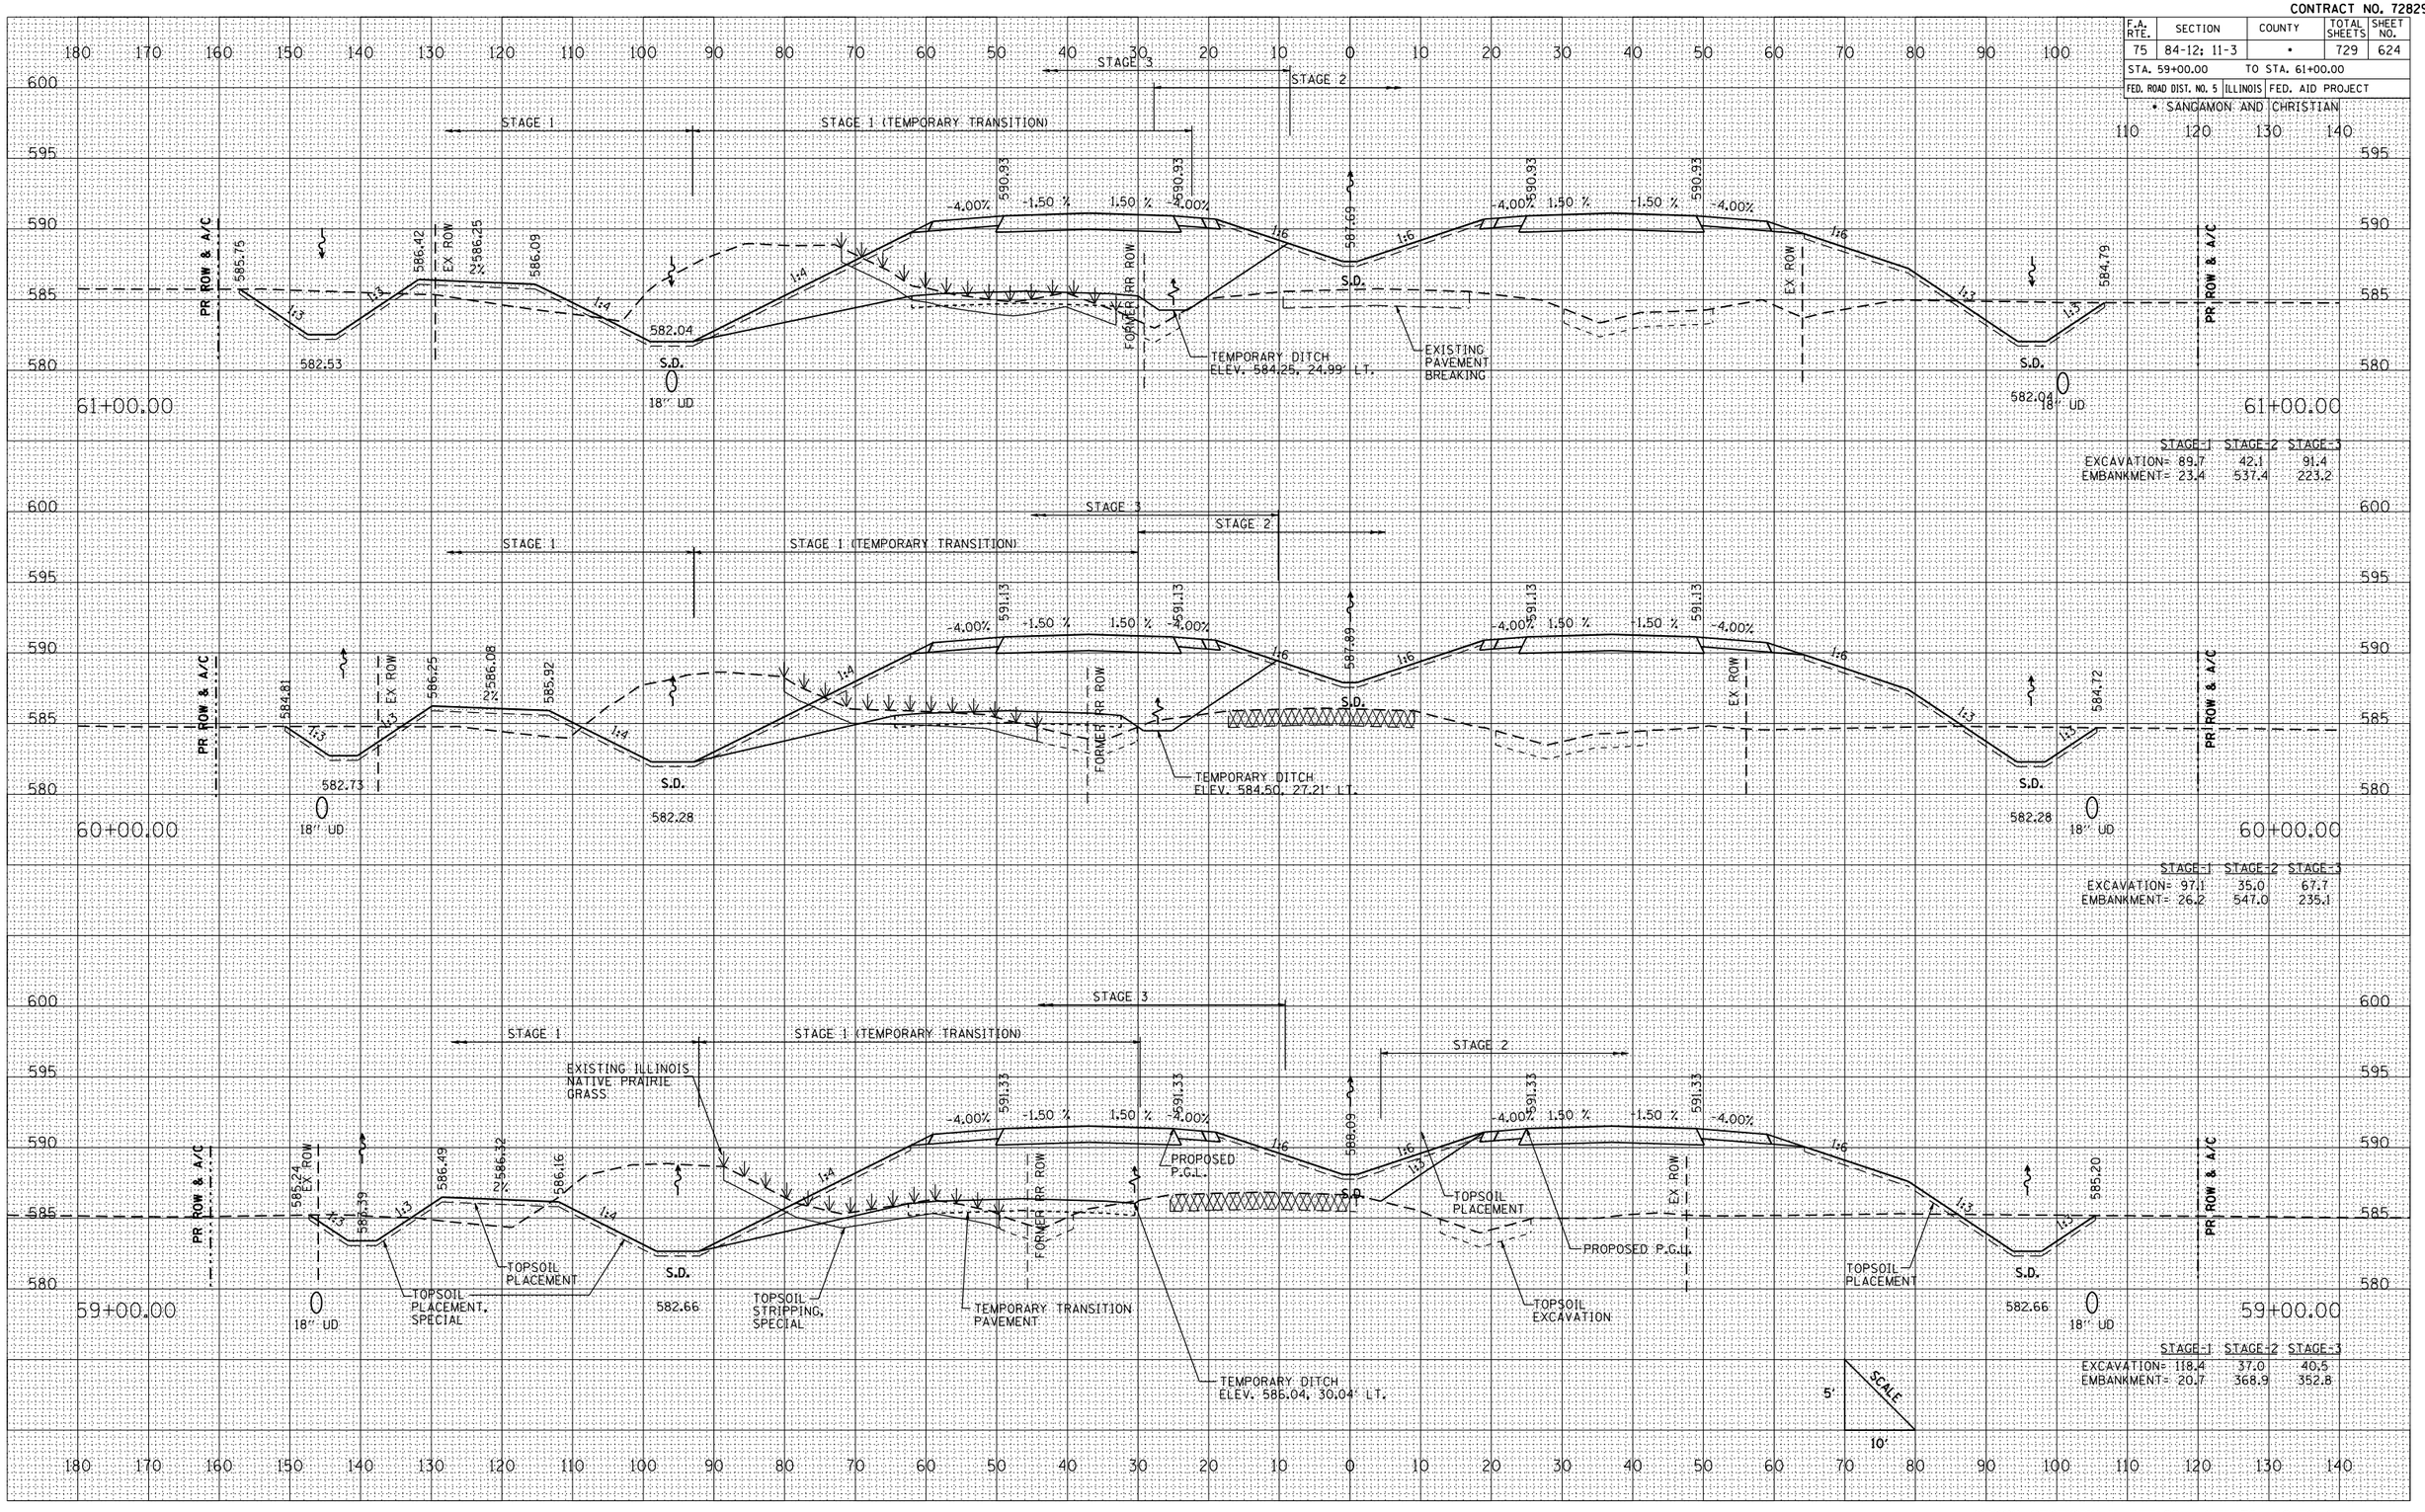

CROSS SECTIONS: IL. RTE. 29 – STA. 59+00 TO STA. 61+00

FINAL SURVEY	BY	DATE
SURVEYED		
PLOTTED		
NOTE BOOK		
NO.	AREAS	AREAS CHECKED

ORIGINAL SURVEY	BY	DATE
SURVEYED		
PLOTTED		
NOTE BOOK		
NO.	AREAS	AREAS CHECKED

PLOT DATE = 3/16/2012
FILE NAME = L:\IDOT\830680\d-dw\sheets\D67282TSH06.dgn
PLOT SCALE = 211.765 ' / IN.
REFERENCE = REF