CONTRACT NO. 72829

F.A. RTE.	SECTION	COUNTY	TOTAL SHEETS	SHEET NO.
75	84-12; 11-3	•	729	666
STA. 494+00	TO STA. 501+00			
FED. ROAD DIST. NO. 5	ILLINOIS	FED. AID PROJECT		

SANGAMON AND CHRISTIAN

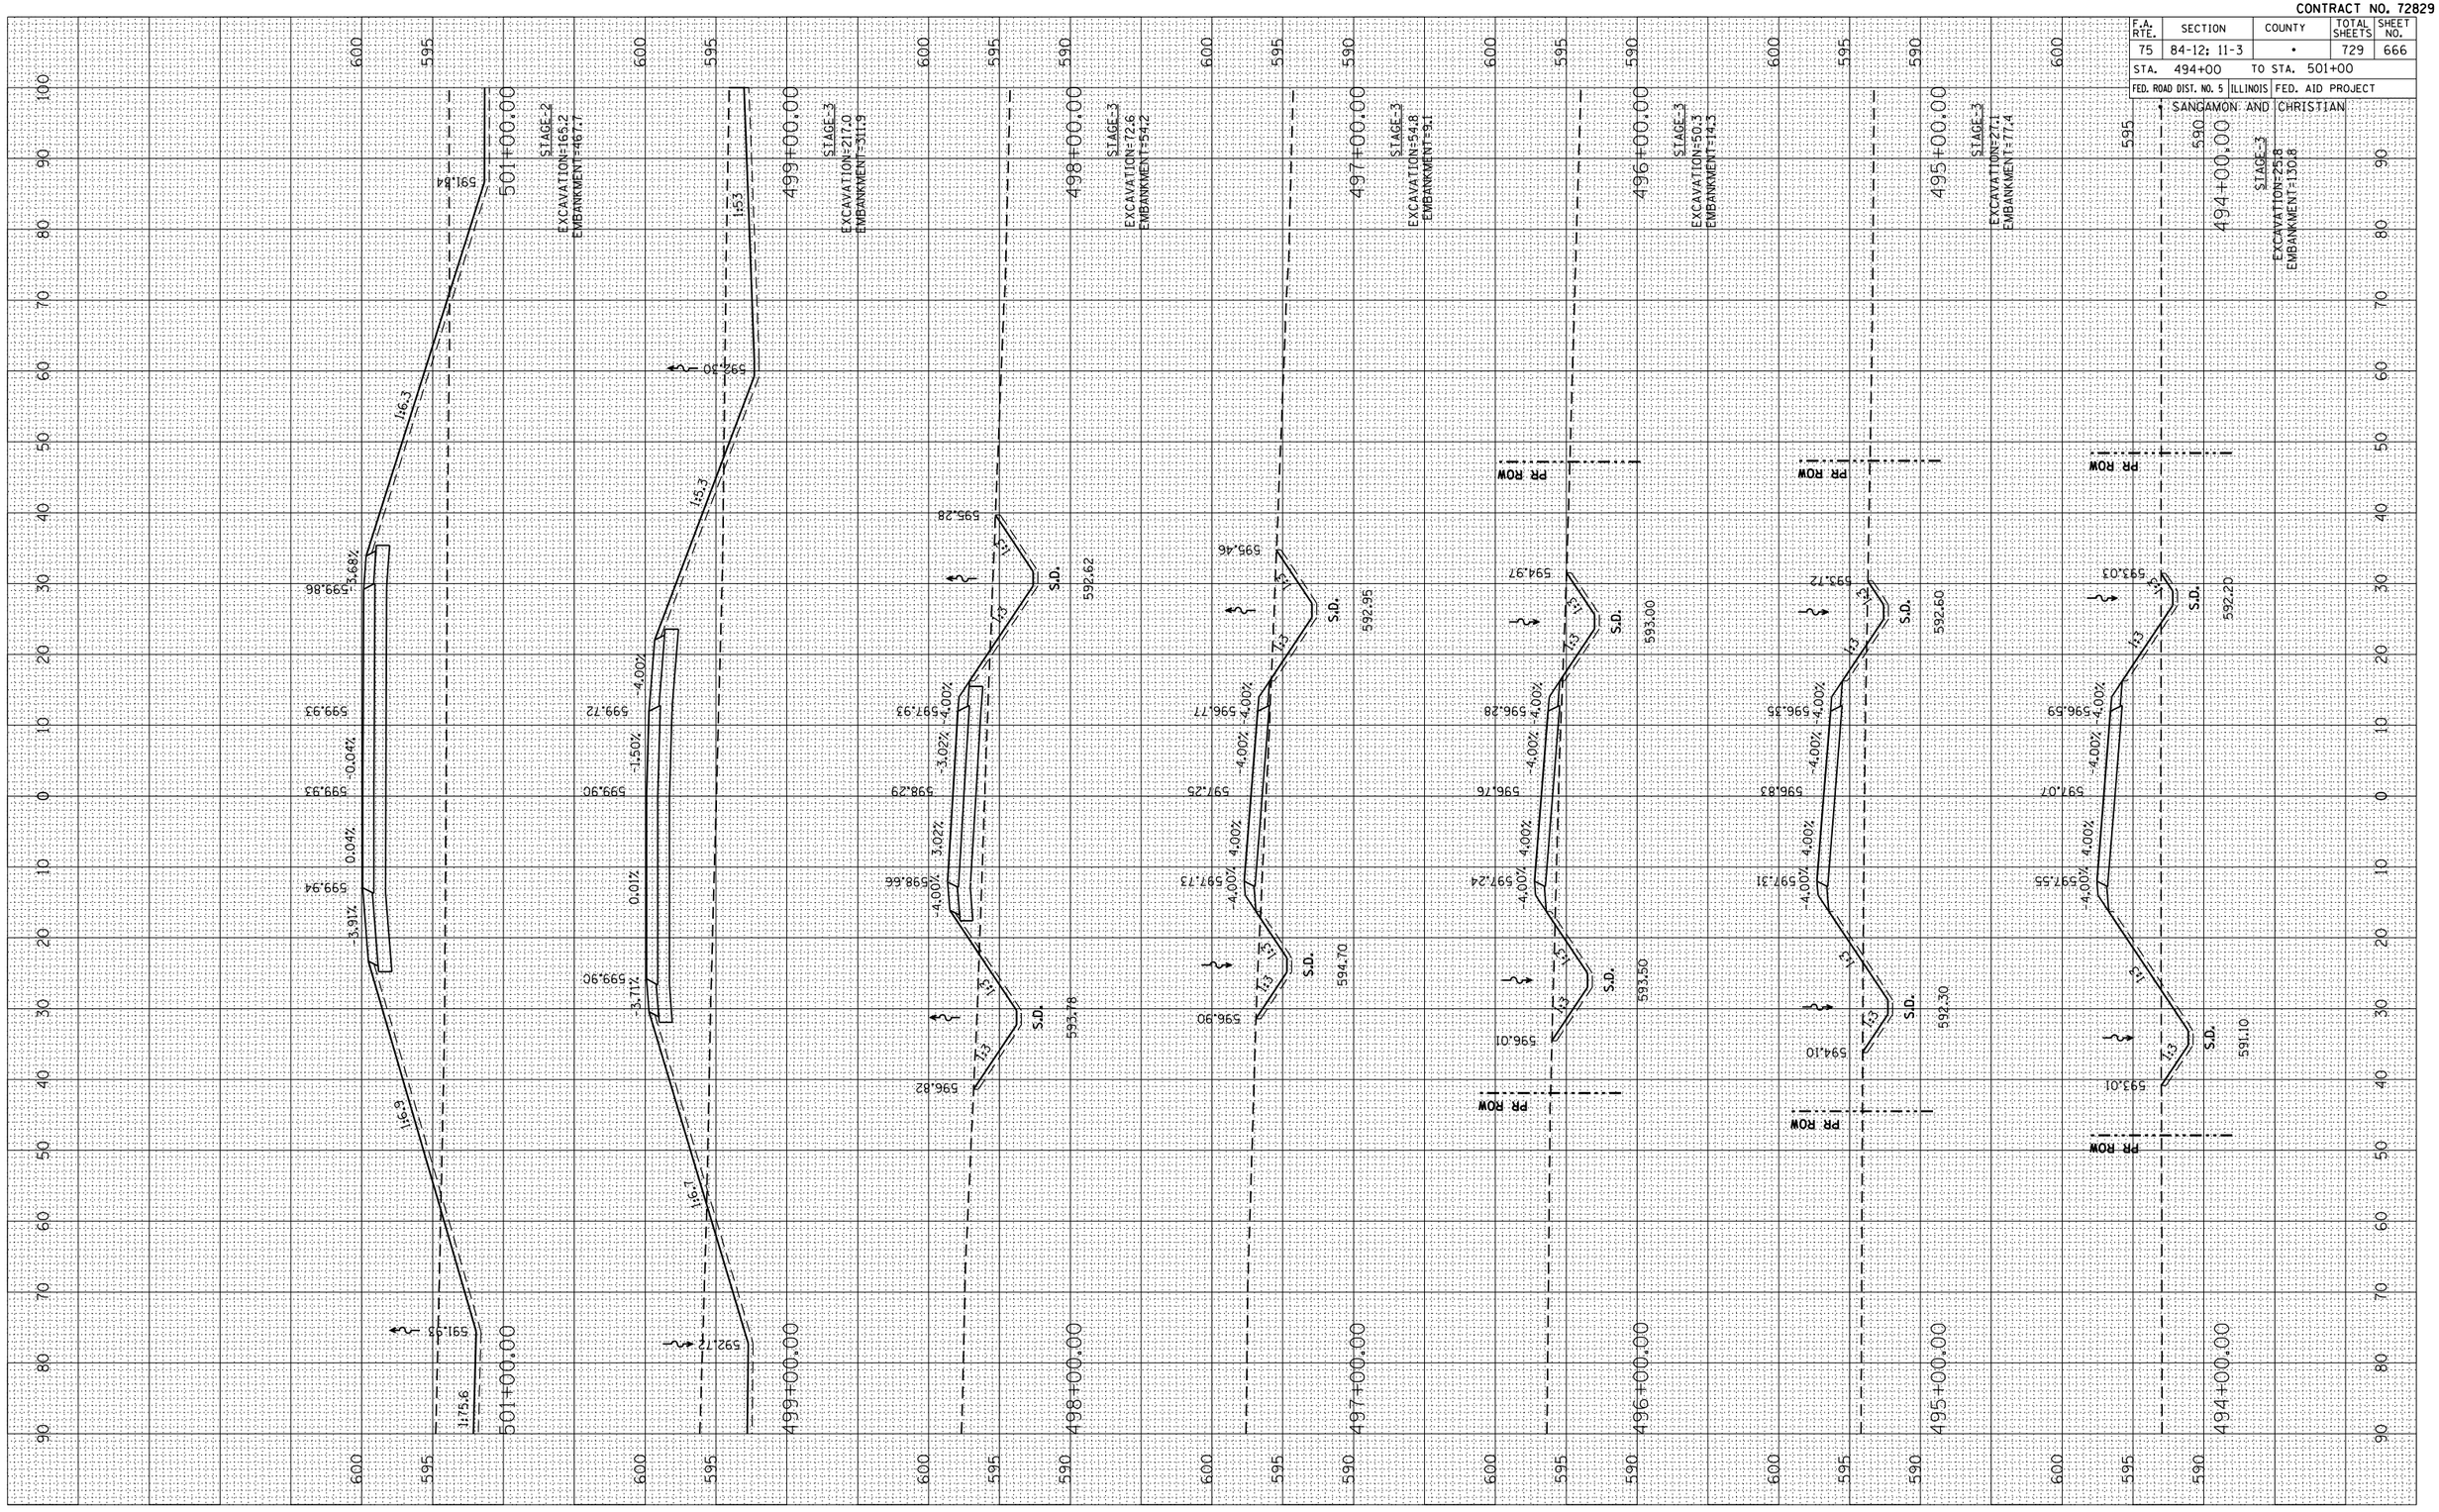

CROSS SECTIONS: CH 23 (800 E) – STA. 494+00 TO STA. 501+00

FINAL SURVEY	BY	DATE
SURVEYED		
PLOTTED		
NOTE BOOK	CHECKED	
	AREAS	
NO.	AREAS CHECKED	

ORIGINAL SURVEY	BY	DATE
SURVEYED		
PLOTTED		
NOTE BOOK	CHECKED	
	AREAS	
NO.	AREAS CHECKED	

PLOT DATE = 3/28/2012
FILE NAME = ...\067282B-sht-xsht-CH23.dgn
PLOT SCALE = 211.765 ' / IN.
REFERENCE = REF