PLOT DATE = 3/16/2012
FILE NAME = ...\D672829-sht-xssht-TR88.dgn
PLOT SCALE = 21.1765 ' / IN.
REFERENCE = REF

ORIGINAL SURVEY		BY	DATE
	SURVEYED		
	PLOTTED		
NOTE BOOK	TEMPLATE		
	AREAS		
NO.	AREAS CHECKED		

FINAL SURVEY		BY	DATE
	SURVEYED		
	PLOTTED		
NOTE BOOK	TEMPLATE		
	AREAS		
NO.	AREAS CHECKED		

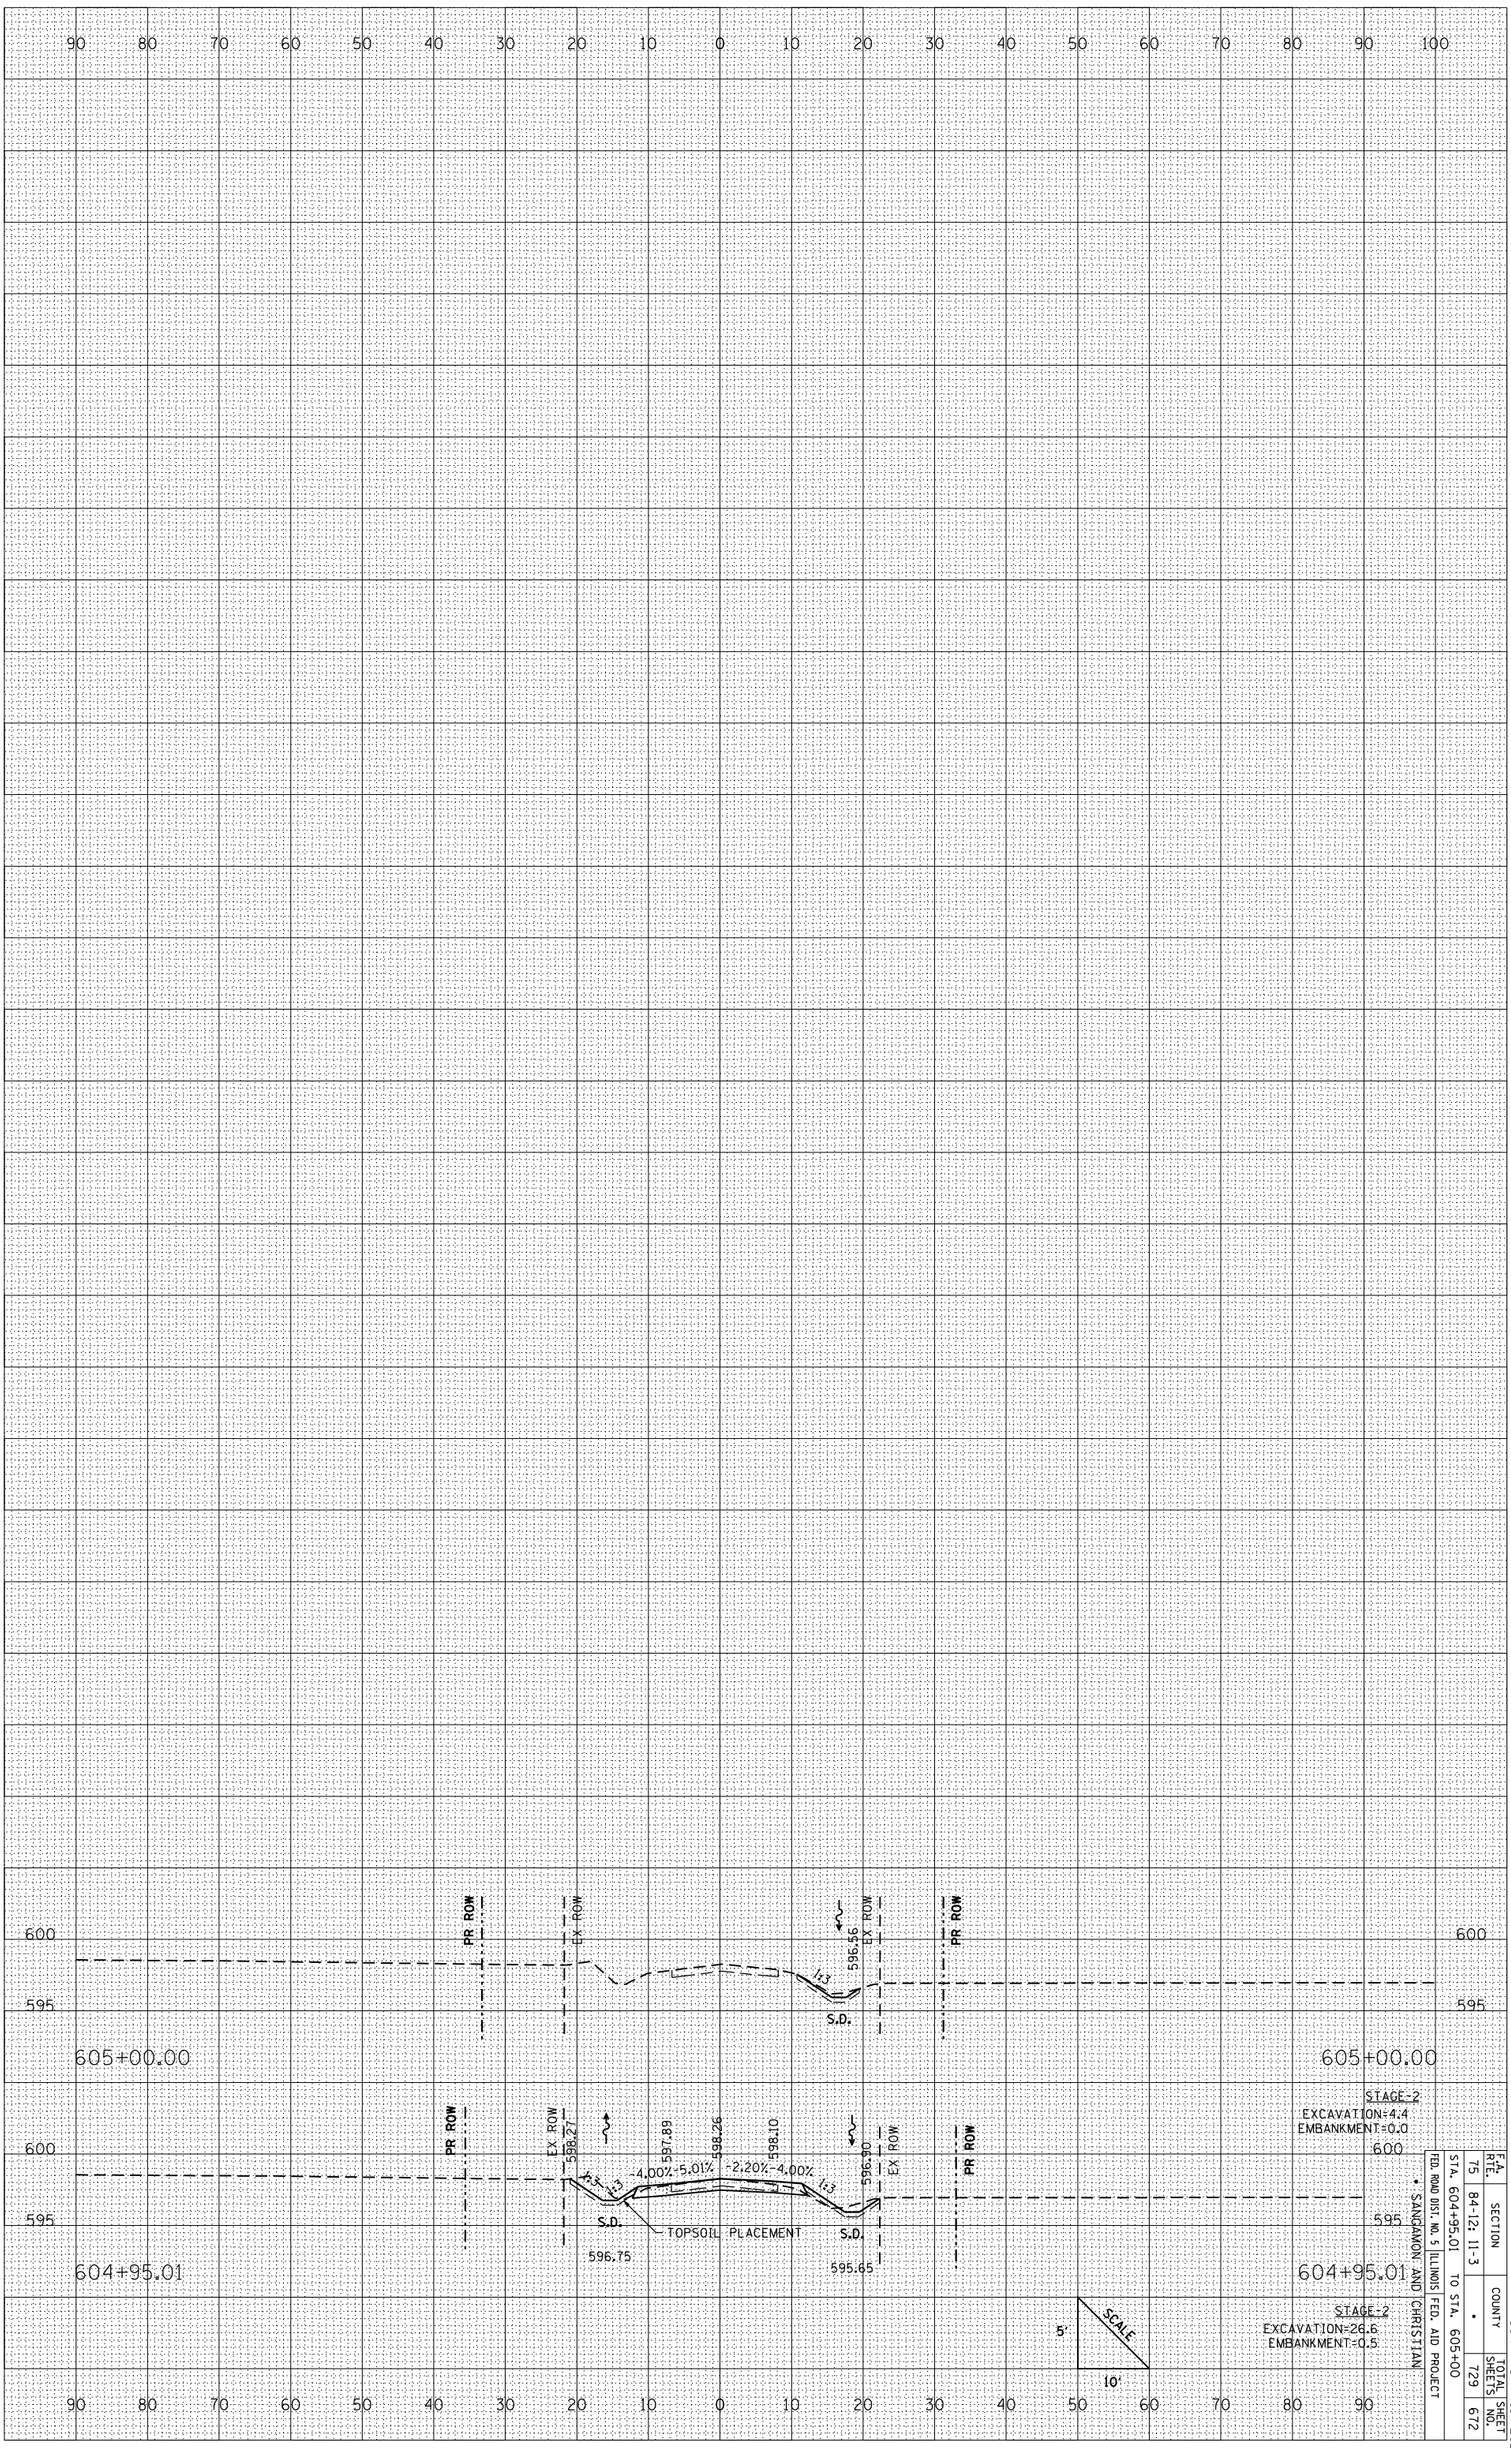

CROSS SECTIONS: TR 88 (725 E) – STA. 604+95.01 TO STA. 605+00

F.A. RTE.	SECTION	COUNTY	TOTAL SHEETS	SHEET NO.
75	84-12; 11-3	*	729	672
STA. 604+95.01 TO STA. 605+00				
FED. ROAD DIST. NO. 5 ILLINOIS FED. AID PROJECT				

* SANGAMON AND CHRISTIAN

CONTRACT NO. 72829