PLOT DATE : 3/16/2012
FILE NAME : ...\D672829-sht-xssht-TR321.dgn
PLOT SCALE : 21.1765 ' / IN.
REFERENCE : $REF$

| ORIGINAL SURVEY | | BY | DATE |
|---|---|---|---|
| | SURVEYED | | |
| | PLOTTED | | |
| NOTE BOOK | TEMPLATE | | |
| | AREAS | | |
| NO. | AREAS CHECKED | | |

| FINAL SURVEY | | BY | DATE |
|---|---|---|---|
| | SURVEYED | | |
| | PLOTTED | | |
| NOTE BOOK | TEMPLATE | | |
| | AREAS | | |
| NO. | AREAS CHECKED | | |

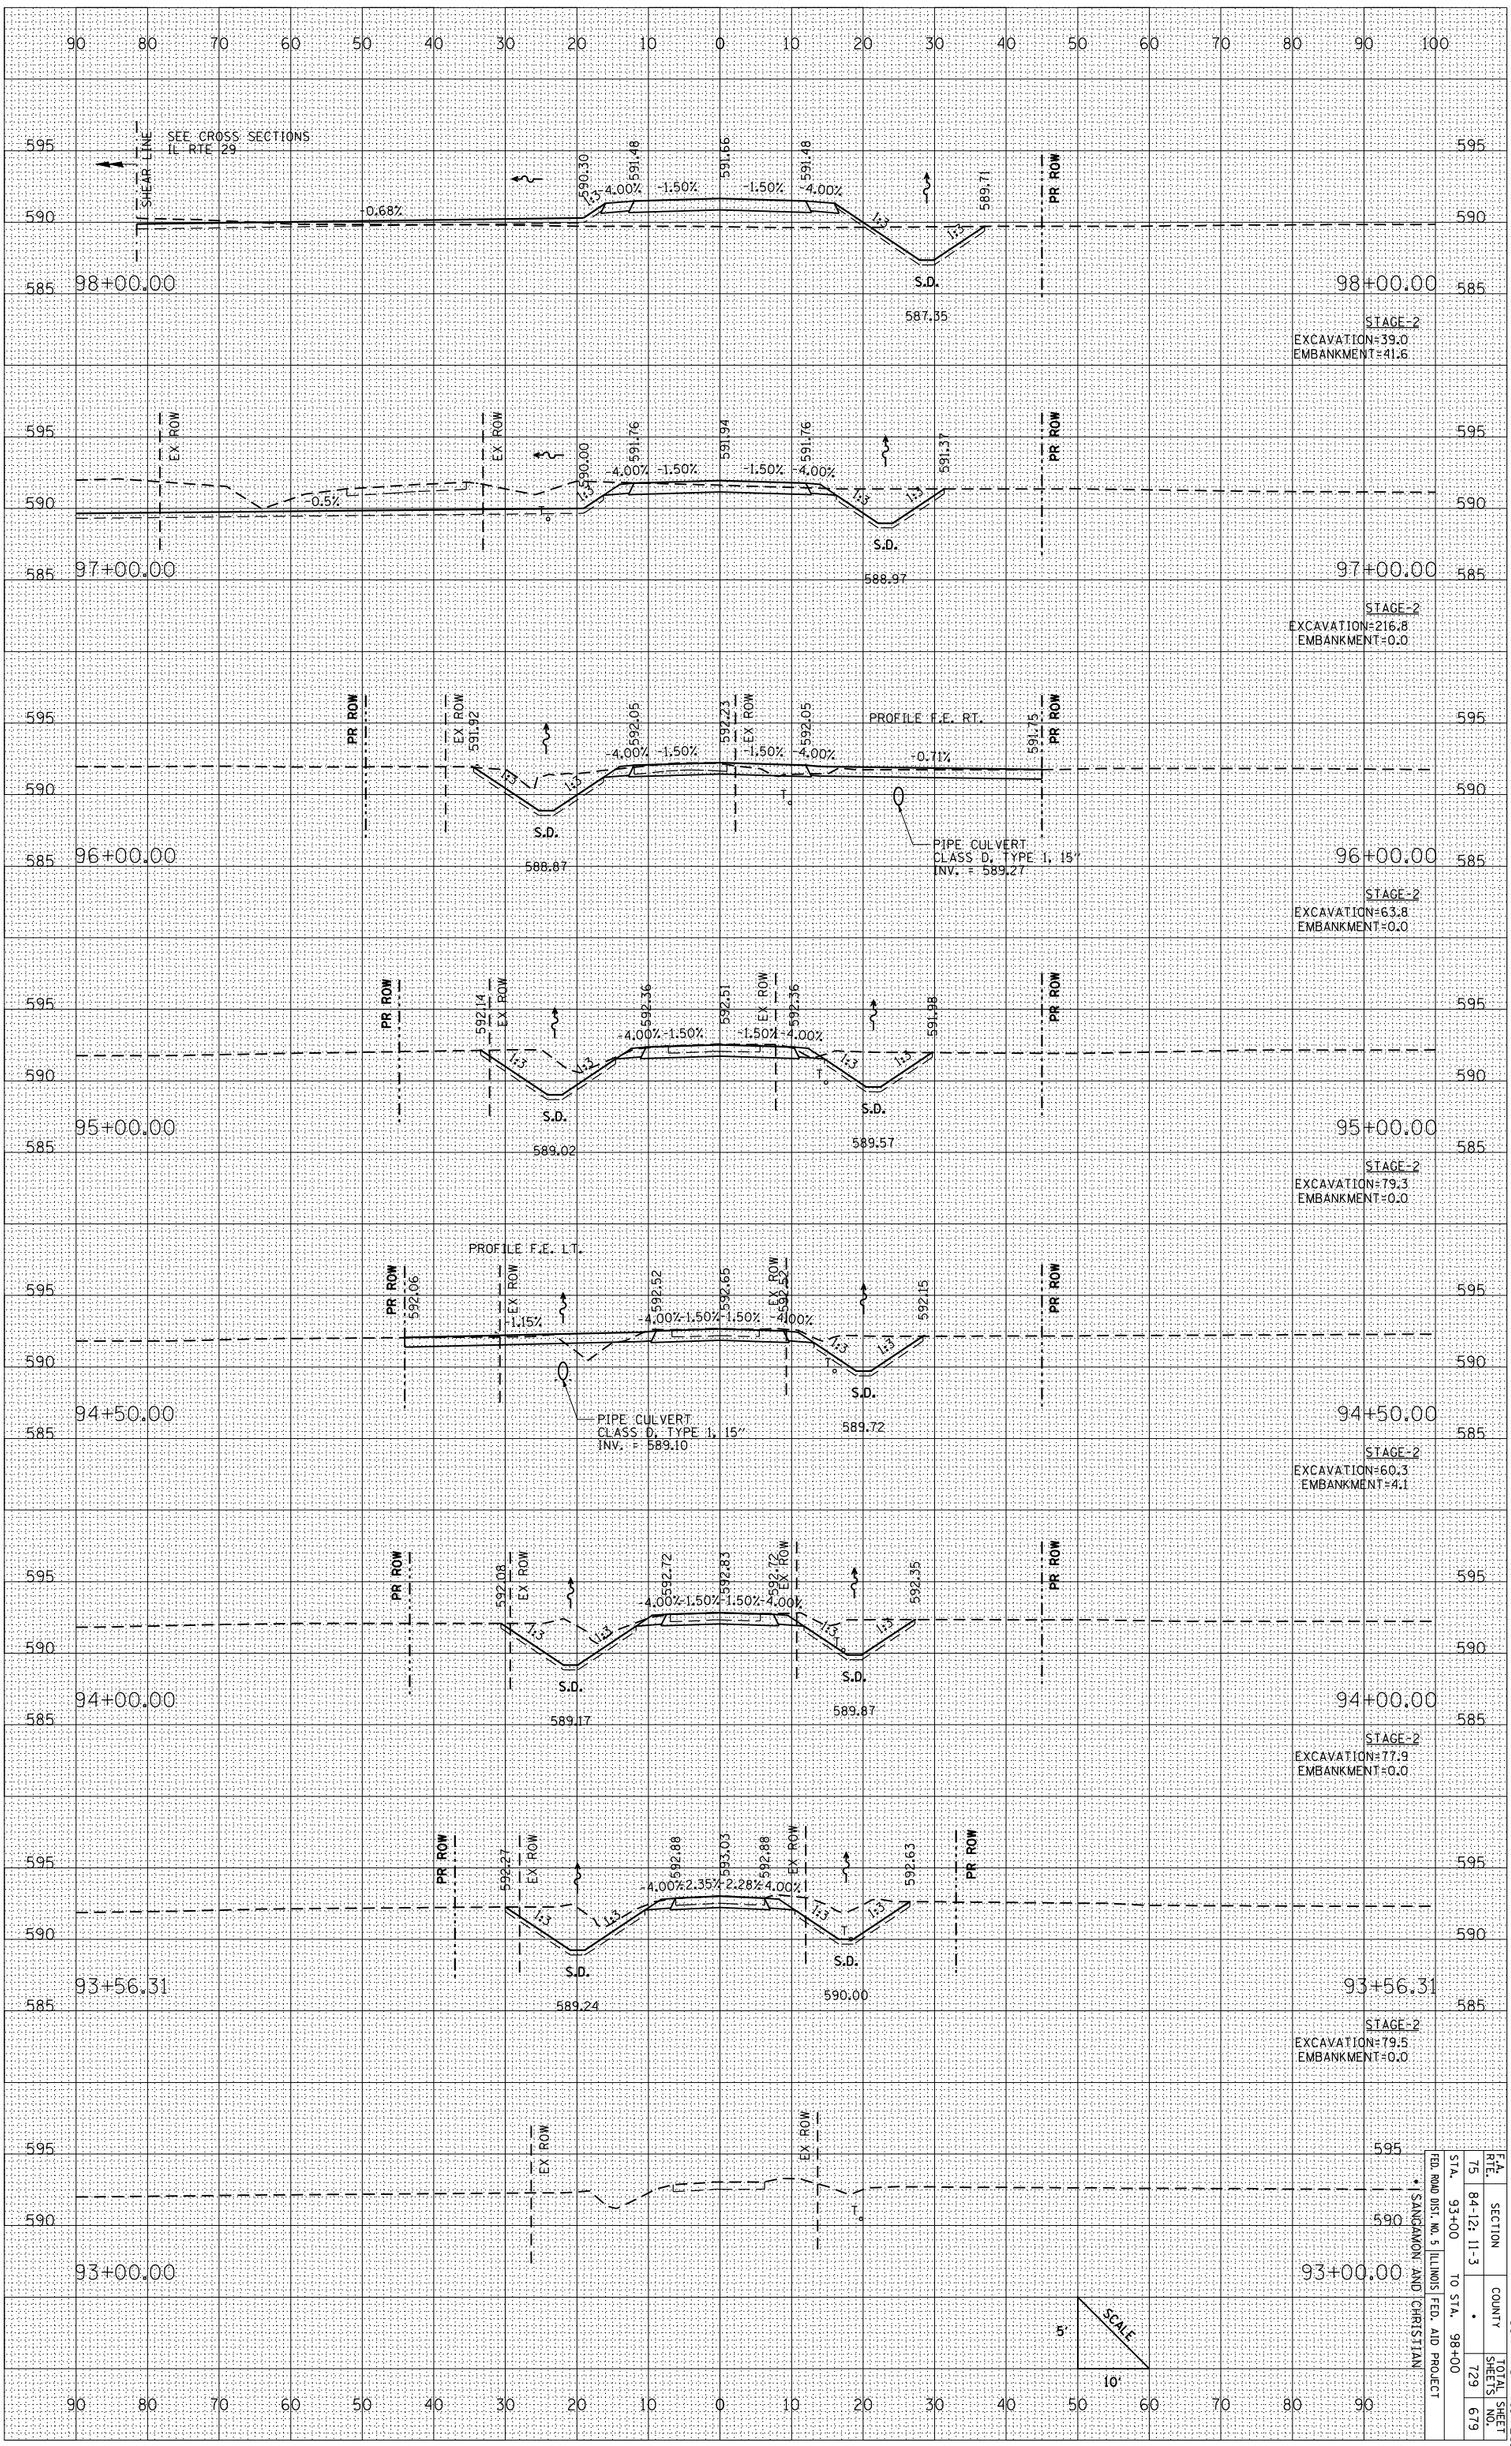


CROSS SECTIONS: TR 321 (7.5 S) – STA. 93+00 TO STA. 98+00

| F.A. RTE. | SECTION | COUNTY | TOTAL SHEETS | SHEET NO. |
|---|---|---|---|---|
| 75 | 84-12; 11-3 | * | 729 | 679 |
| STA. 93+00 | TO STA. 98+00 | | | |

FED. ROAD DIST. NO. 5 | ILLINOIS | FED. AID PROJECT

* SANGAMON AND CHRISTIAN

CONTRACT NO. 72829