PLOT DATE = 3/16/2012
FILE NAME = ...\D672829-sht-xssht-EX29 Thru Edinburgh
PLOT SCALE = 21.1765 ' / IN.
REFERENCE = REF

ORIGINAL SURVEY		BY	DATE
NOTE BOOK	SURVEYED		
	PLOTTED		
	TEMPLATE		
	AREAS		
NO.	AREAS CHECKED		

FINAL SURVEY		BY	DATE
NOTE BOOK	SURVEYED		
	PLOTTED		
	TEMPLATE		
	AREAS		
NO.	AREAS CHECKED		

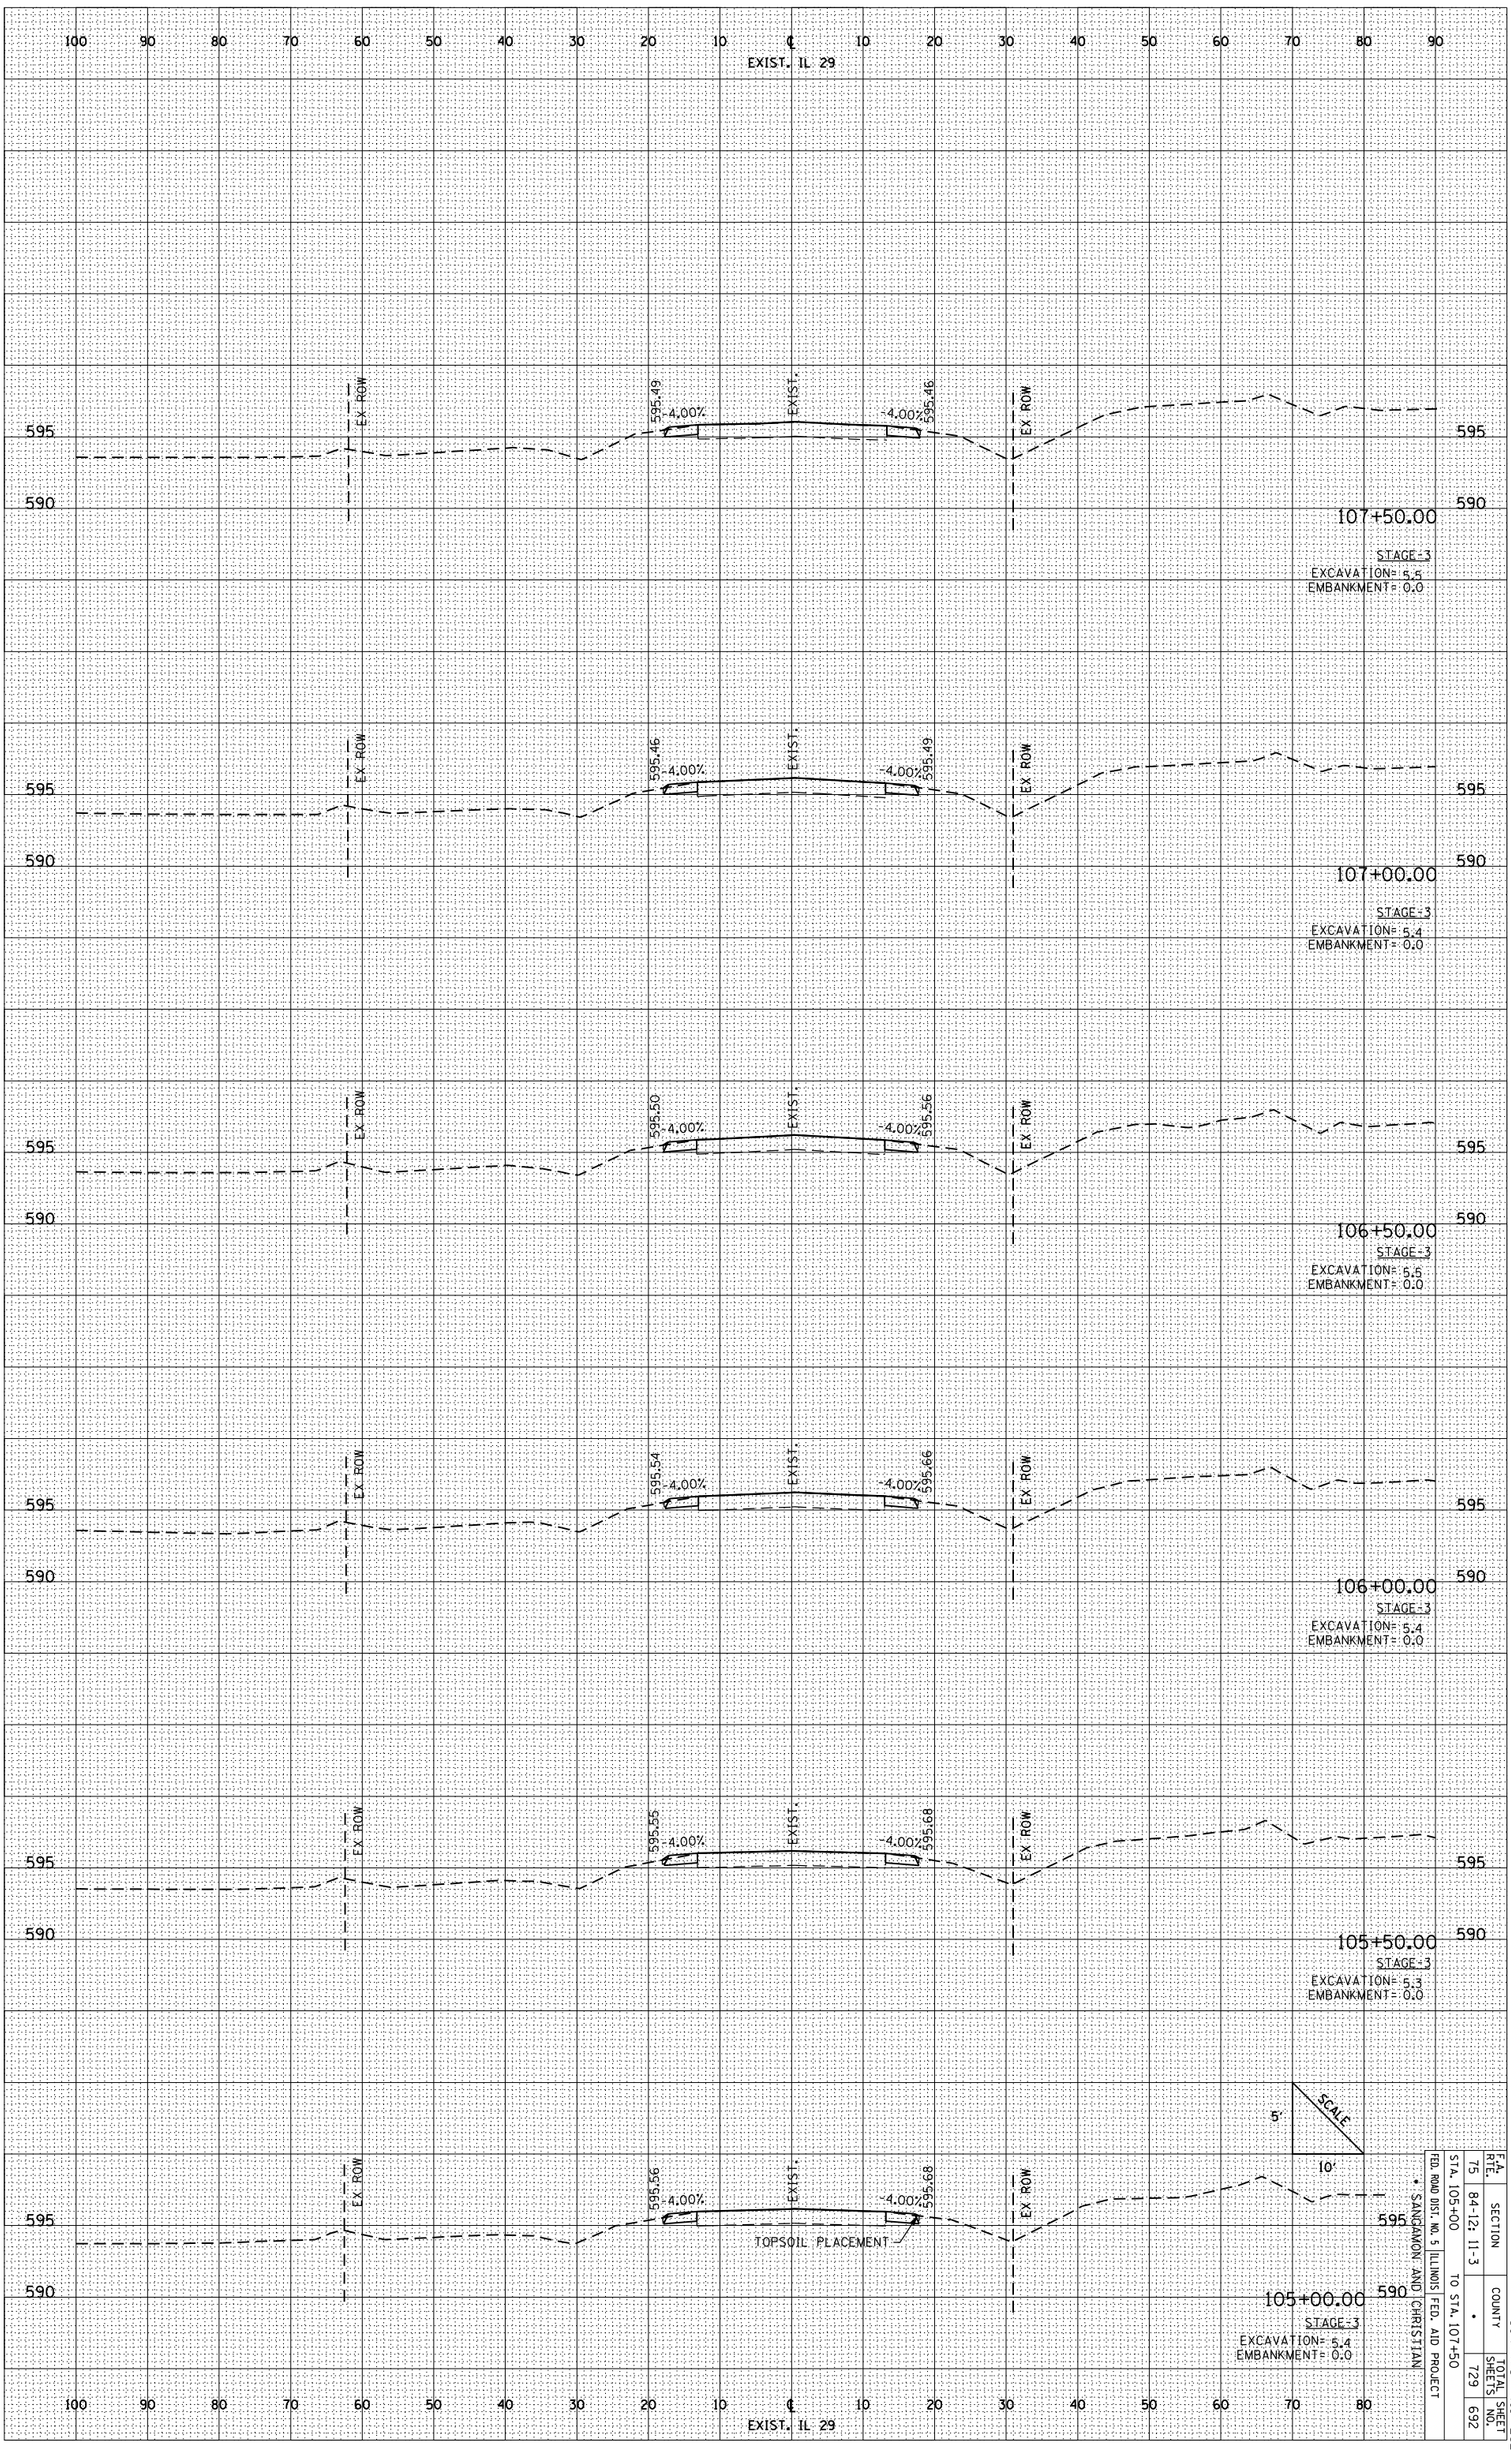

F.A. RTE.	SECTION	COUNTY	TOTAL SHEETS	SHEET NO.
75	84-12; 11-3	*	729	692

STA. 105+00 TO STA. 107+50

FED. ROAD DIST. NO. 5 ILLINOIS FED. AID PROJECT

* SANGAMON AND CHRISTIAN

CONTRACT NO. 72829

EXISTING IL. RTE. 29 THRU EDINBURG (TR88 TO TR73)