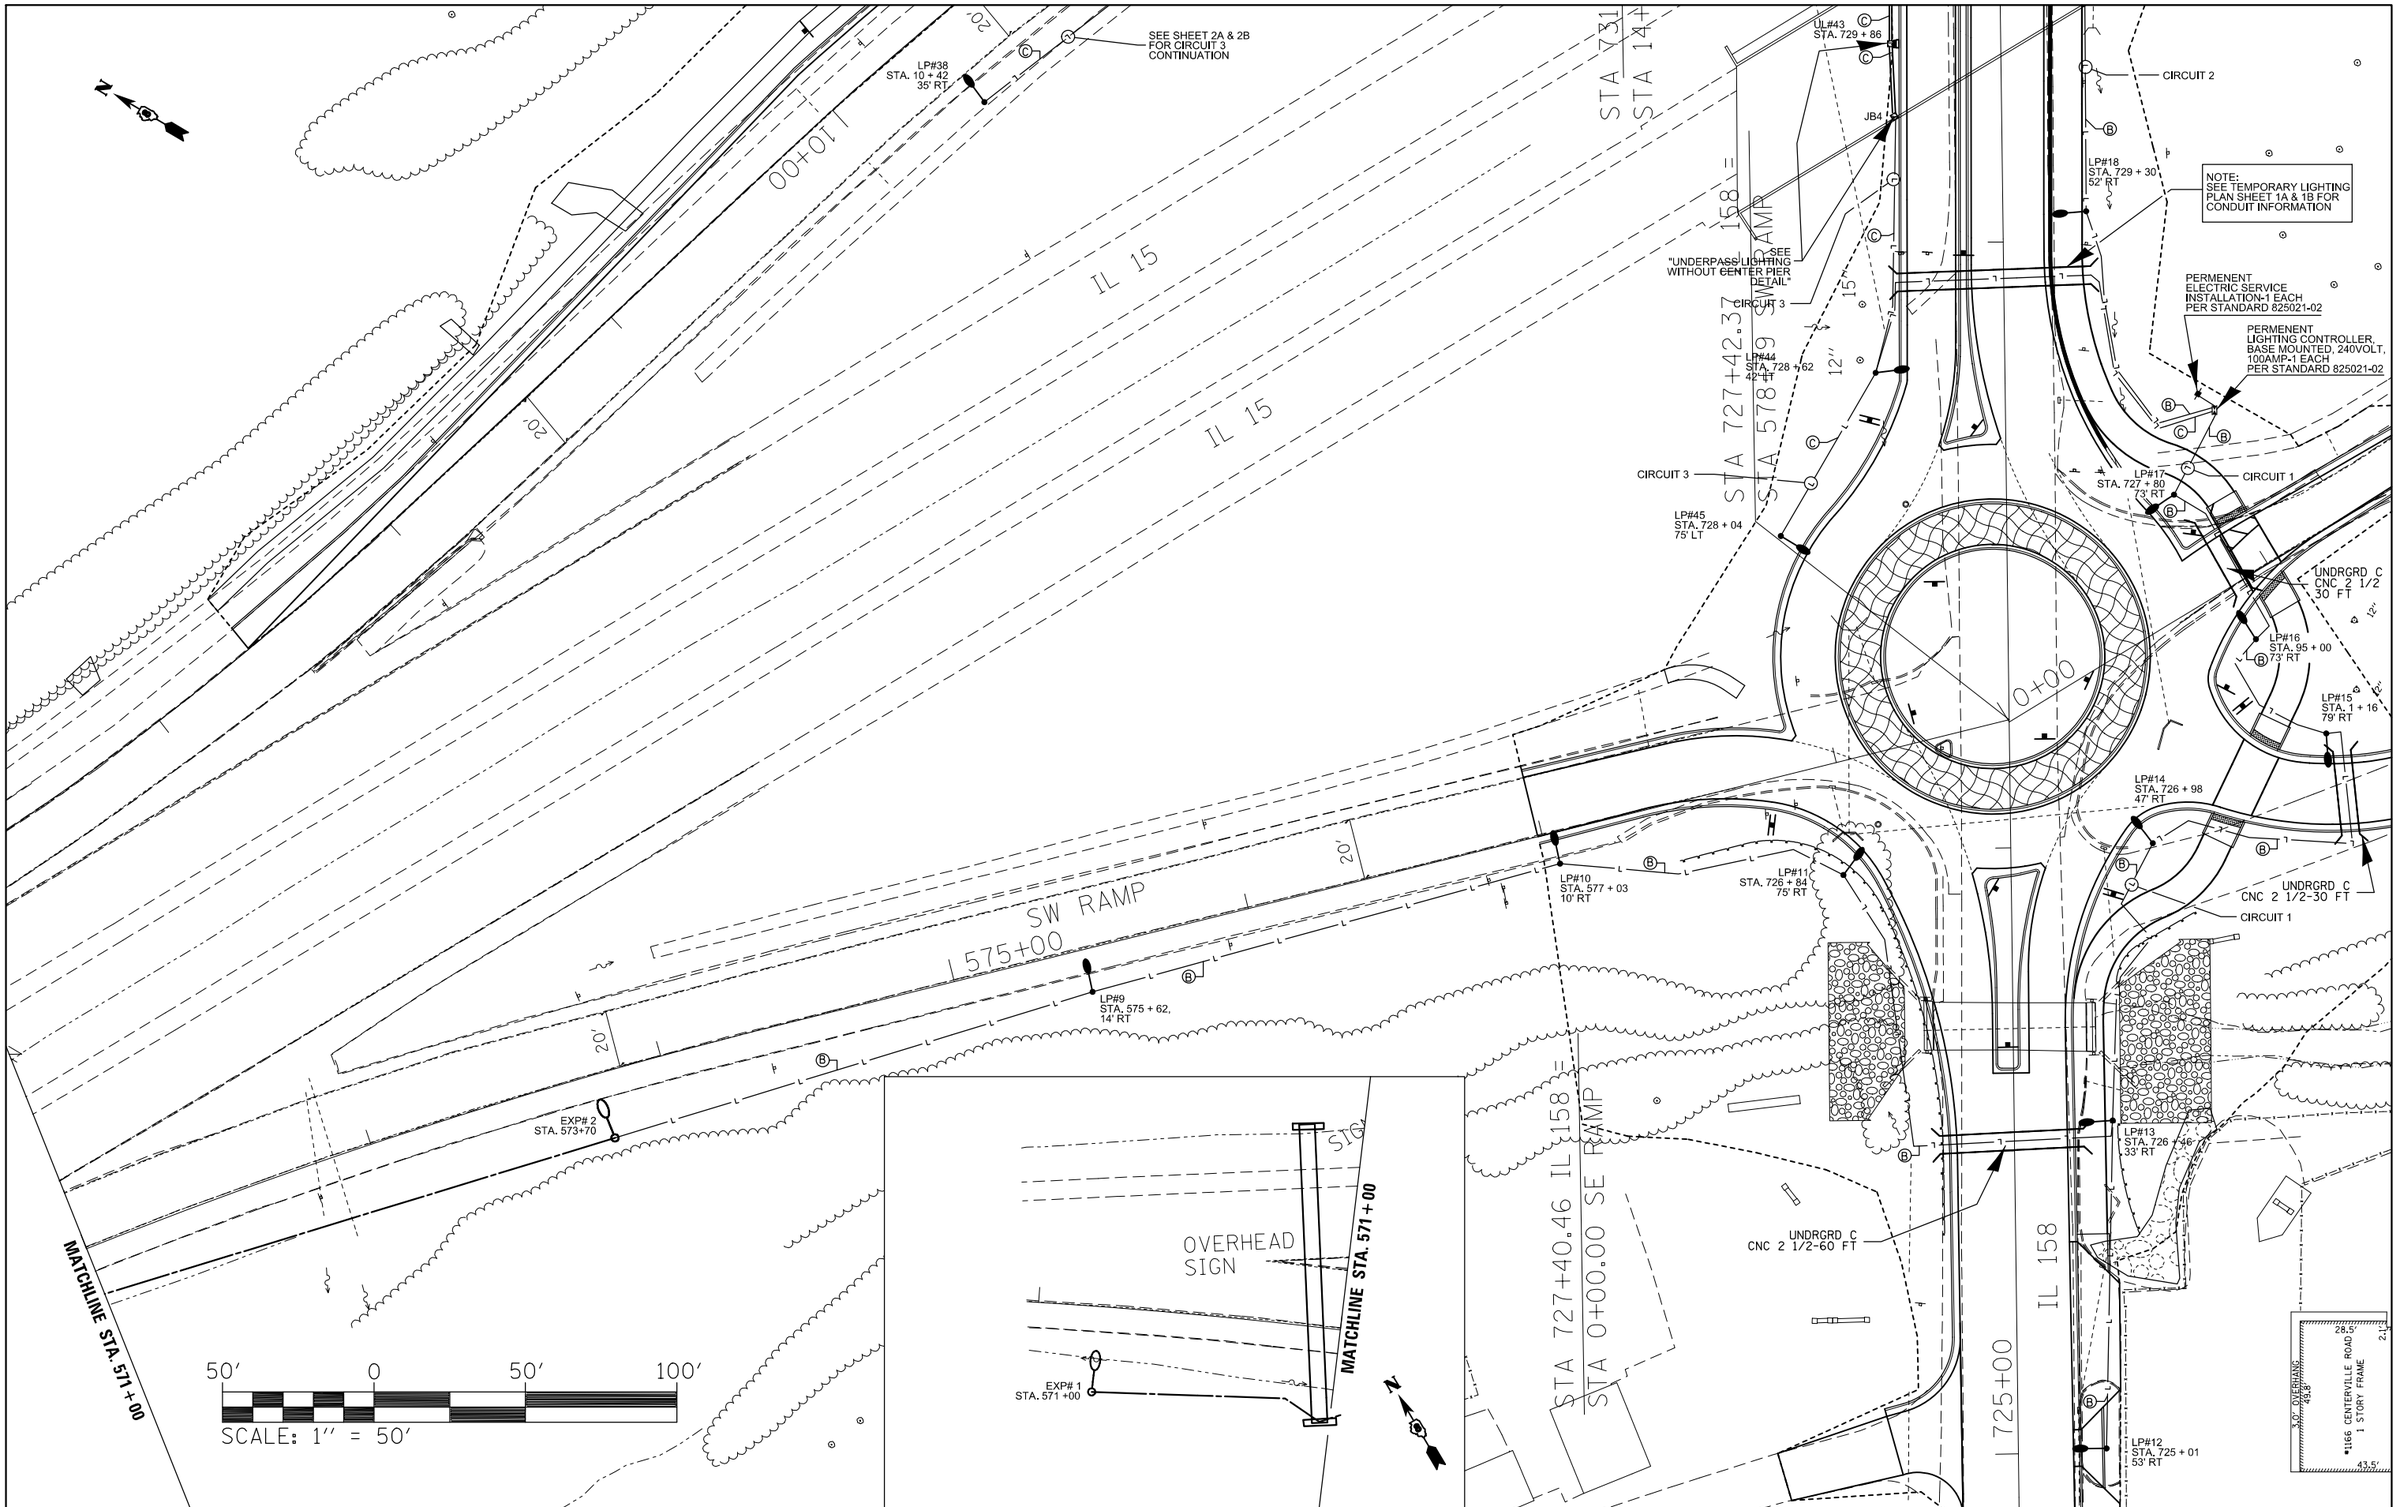

FILE NAME =	USER NAME = prestonme	DESIGNED -	REVISED -
c:\pw_work\pwidot\prestonme\d0133118\d876d06-sht-light.dgn		DRAWN -	REVISED -
	PLOT SCALE = 50.0000 ' / in.	CHECKED -	REVISED -
	PLOT DATE = 5/17/2012	DATE -	REVISED -

STATE OF ILLINOIS
DEPARTMENT OF TRANSPORTATION

LIGHTING PLAN SHEET 1A & 1B OF 3

SCALE: | SHEET NO. OF SHEETS | STA. TO STA.

F.A.P. RTE.	SECTION	COUNTY	TOTAL SHEETS	SHEET NO.
809	135-N	ST. CLAIR	206	131
		CONTRACT NO. 76D06		

FED. ROAD DIST. NO. | ILLINOIS | FED. AID PROJECT