GUARDRAIL LOCATION NO. 4 & 5

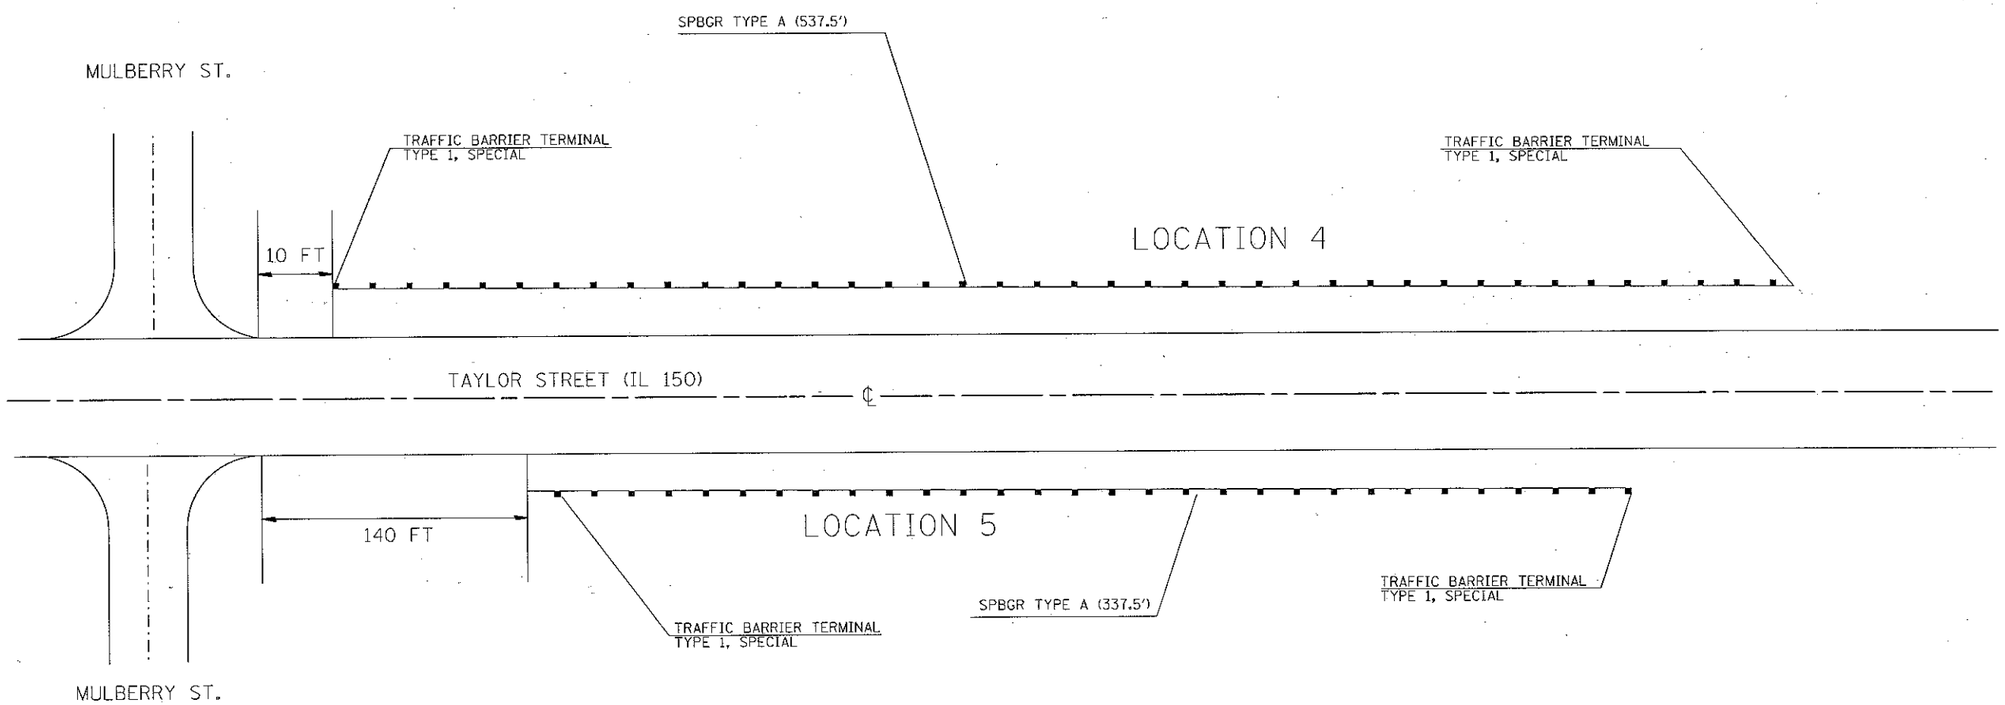

NOTES:

1. LOCATION #4 - 566' OF EXISTING GUARDRAIL TO BE REMOVED.
2. LOCATION #5 - 231' OF EXISTING GUARDRAIL TO BE REMOVED.

*FAP 312/FAP 861/FAU 9414/FAU 9415

FILE NAME = c:\pw_work\pwidot\karlasal\d0254790\d876a90-Design.lincoln.dgn	USER NAME = karlasal	DESIGNED -	REVISED -
		DRAWN -	REVISED -
	PLOT SCALE = 100.0000 ' / in.	CHECKED -	REVISED -
	PLOT DATE = 3/14/2012	DATE -	REVISED -

STATE OF ILLINOIS
DEPARTMENT OF TRANSPORTATION

GUARDRAIL LOCATION NO. 4 & 5

SCALE: NONE | SHEET NO. 1 OF 2 SHEETS | STA. | TO STA.

F.A.P. RTE.	SECTION	COUNTY	TOTAL SHEETS	SHEET NO.
*	(119,119-1)RS-2, 75-1RS-2	RANDOLPH	37	35

CONTRACT NO. 76E90

FED. ROAD DIST. NO. 8 | ILLINOIS | FED. AID PROJECT