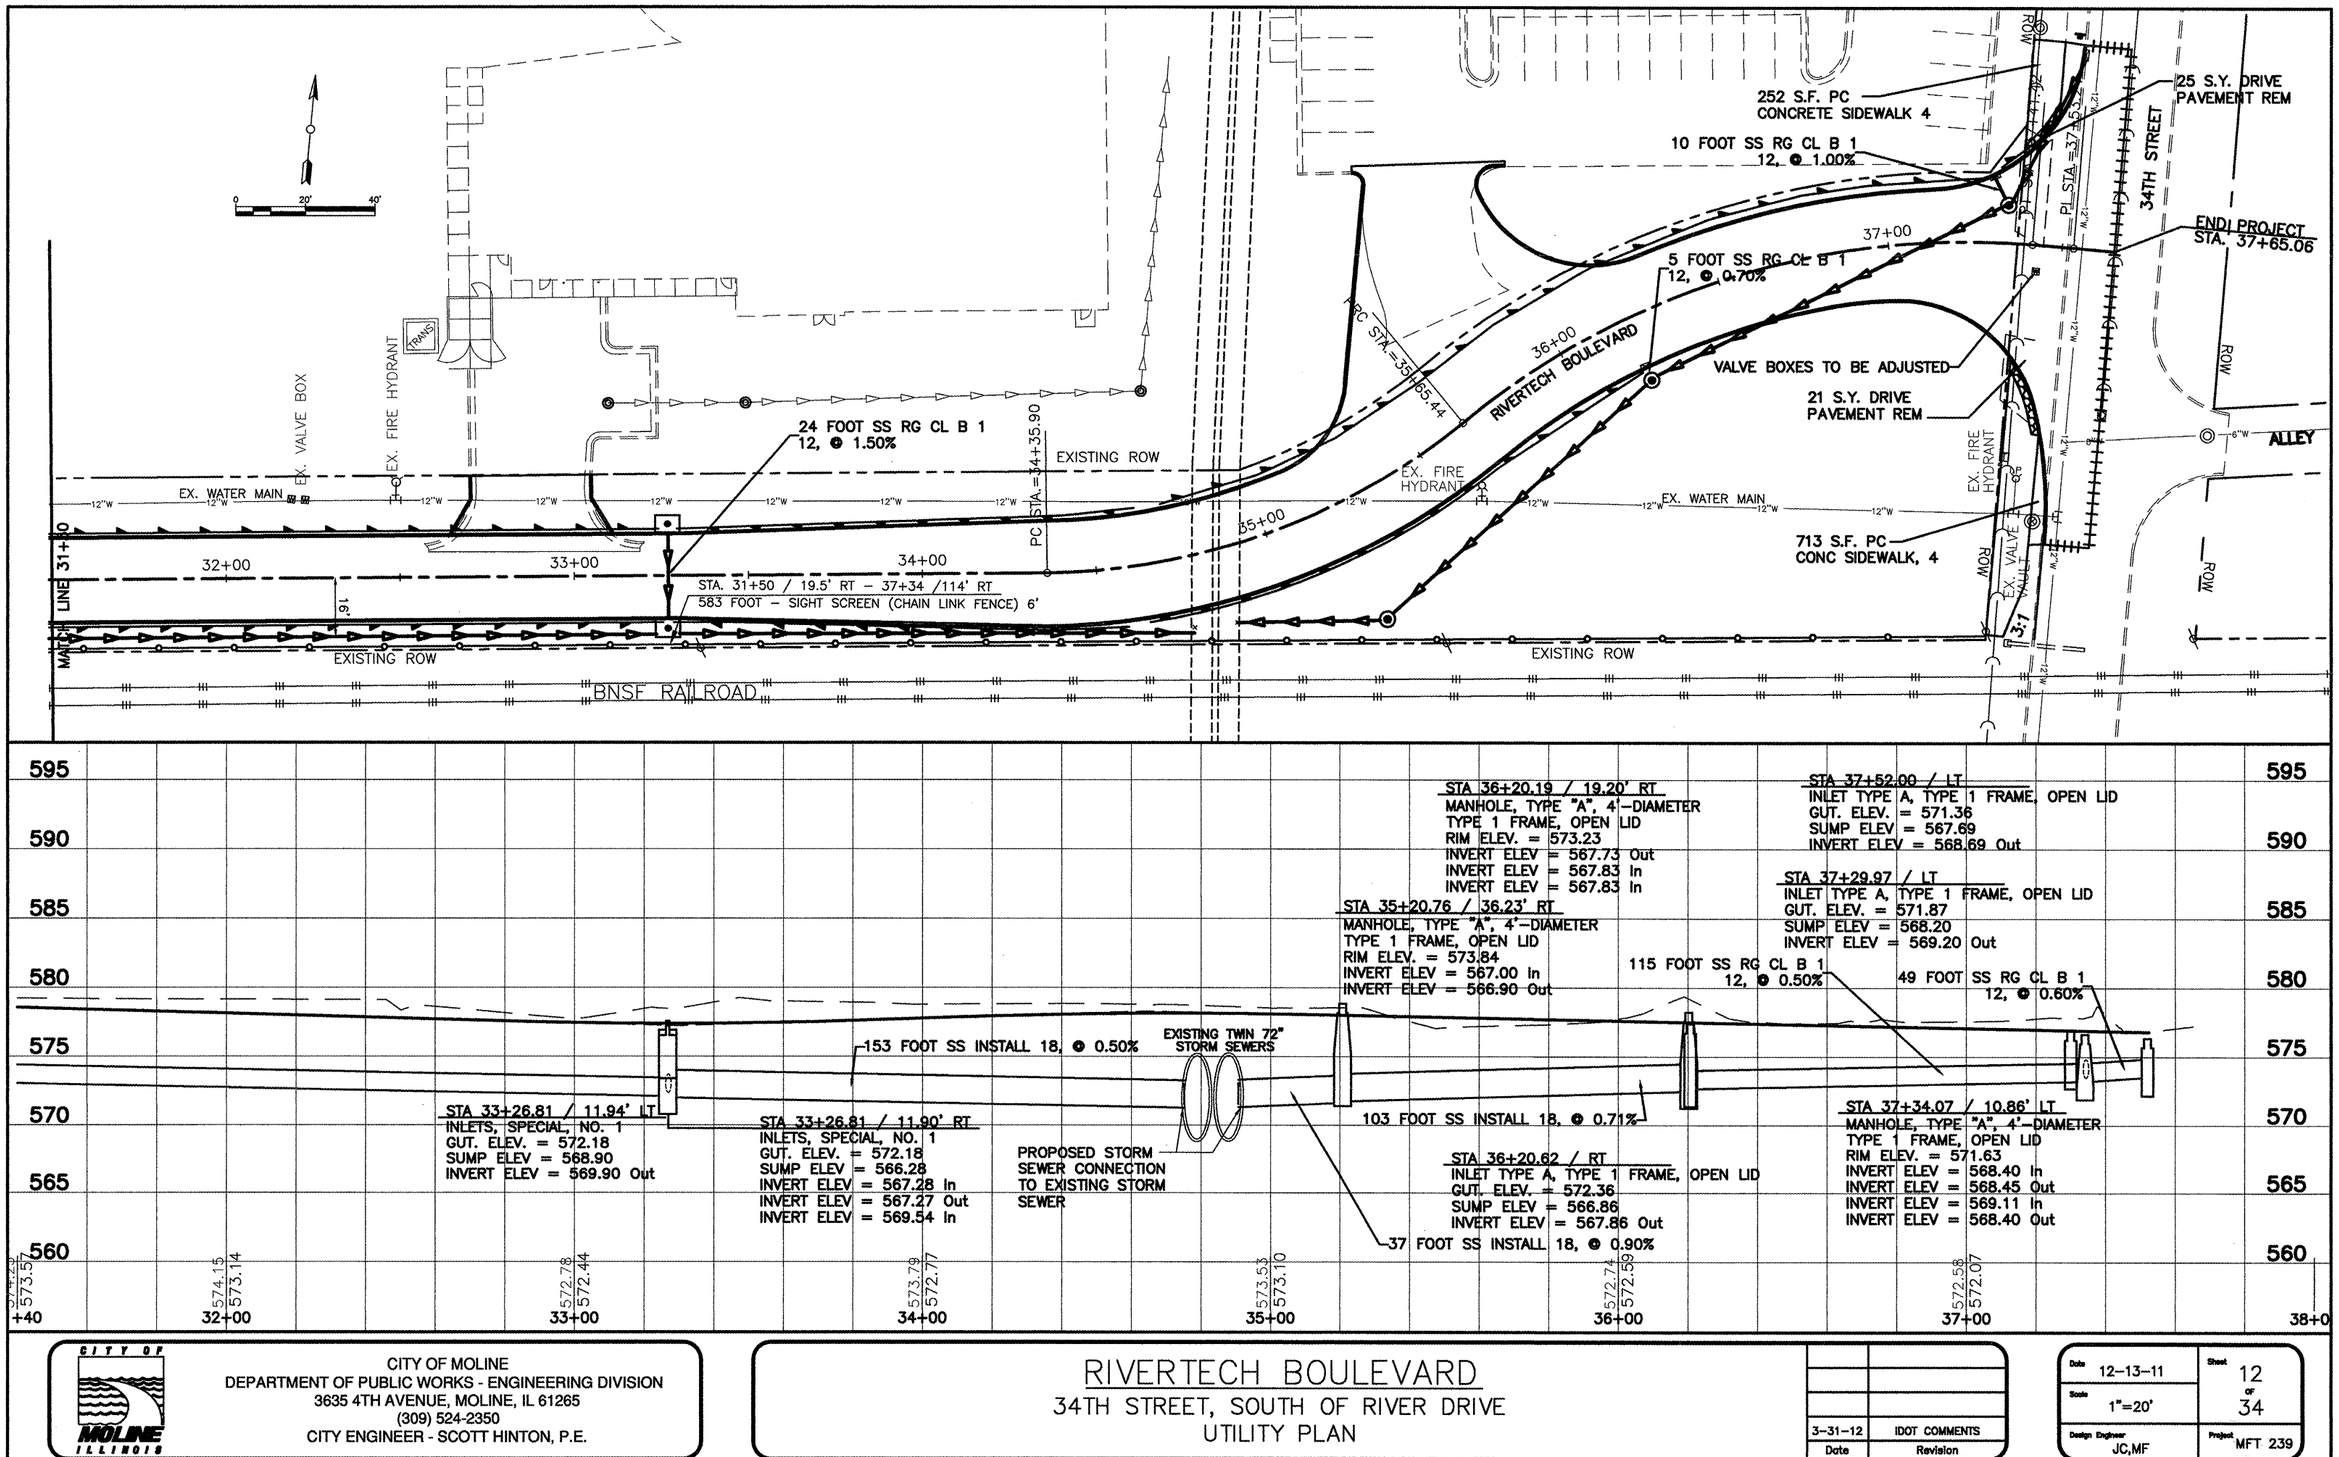

FINAL PLANS _NO CABLE_12-12-2011.dwg

3/19/2007

CITY OF MOLINE
DEPARTMENT OF PUBLIC WORKS - ENGINEERING DIVISION
3635 4TH AVENUE, MOLINE, IL 61265
(309) 524-2350
CITY ENGINEER - SCOTT HINTON, P.E.

RIVERTECH BOULEVARD

34TH STREET, SOUTH OF RIVER DRIVE

UTILITY PLAN

Date	Revision
3-31-12	IDOT COMMENTS

Date 12-13-11
Scale 1"=20'
Design Engineer JC,MF
Sheet 12 OF 34
Project MFT 239