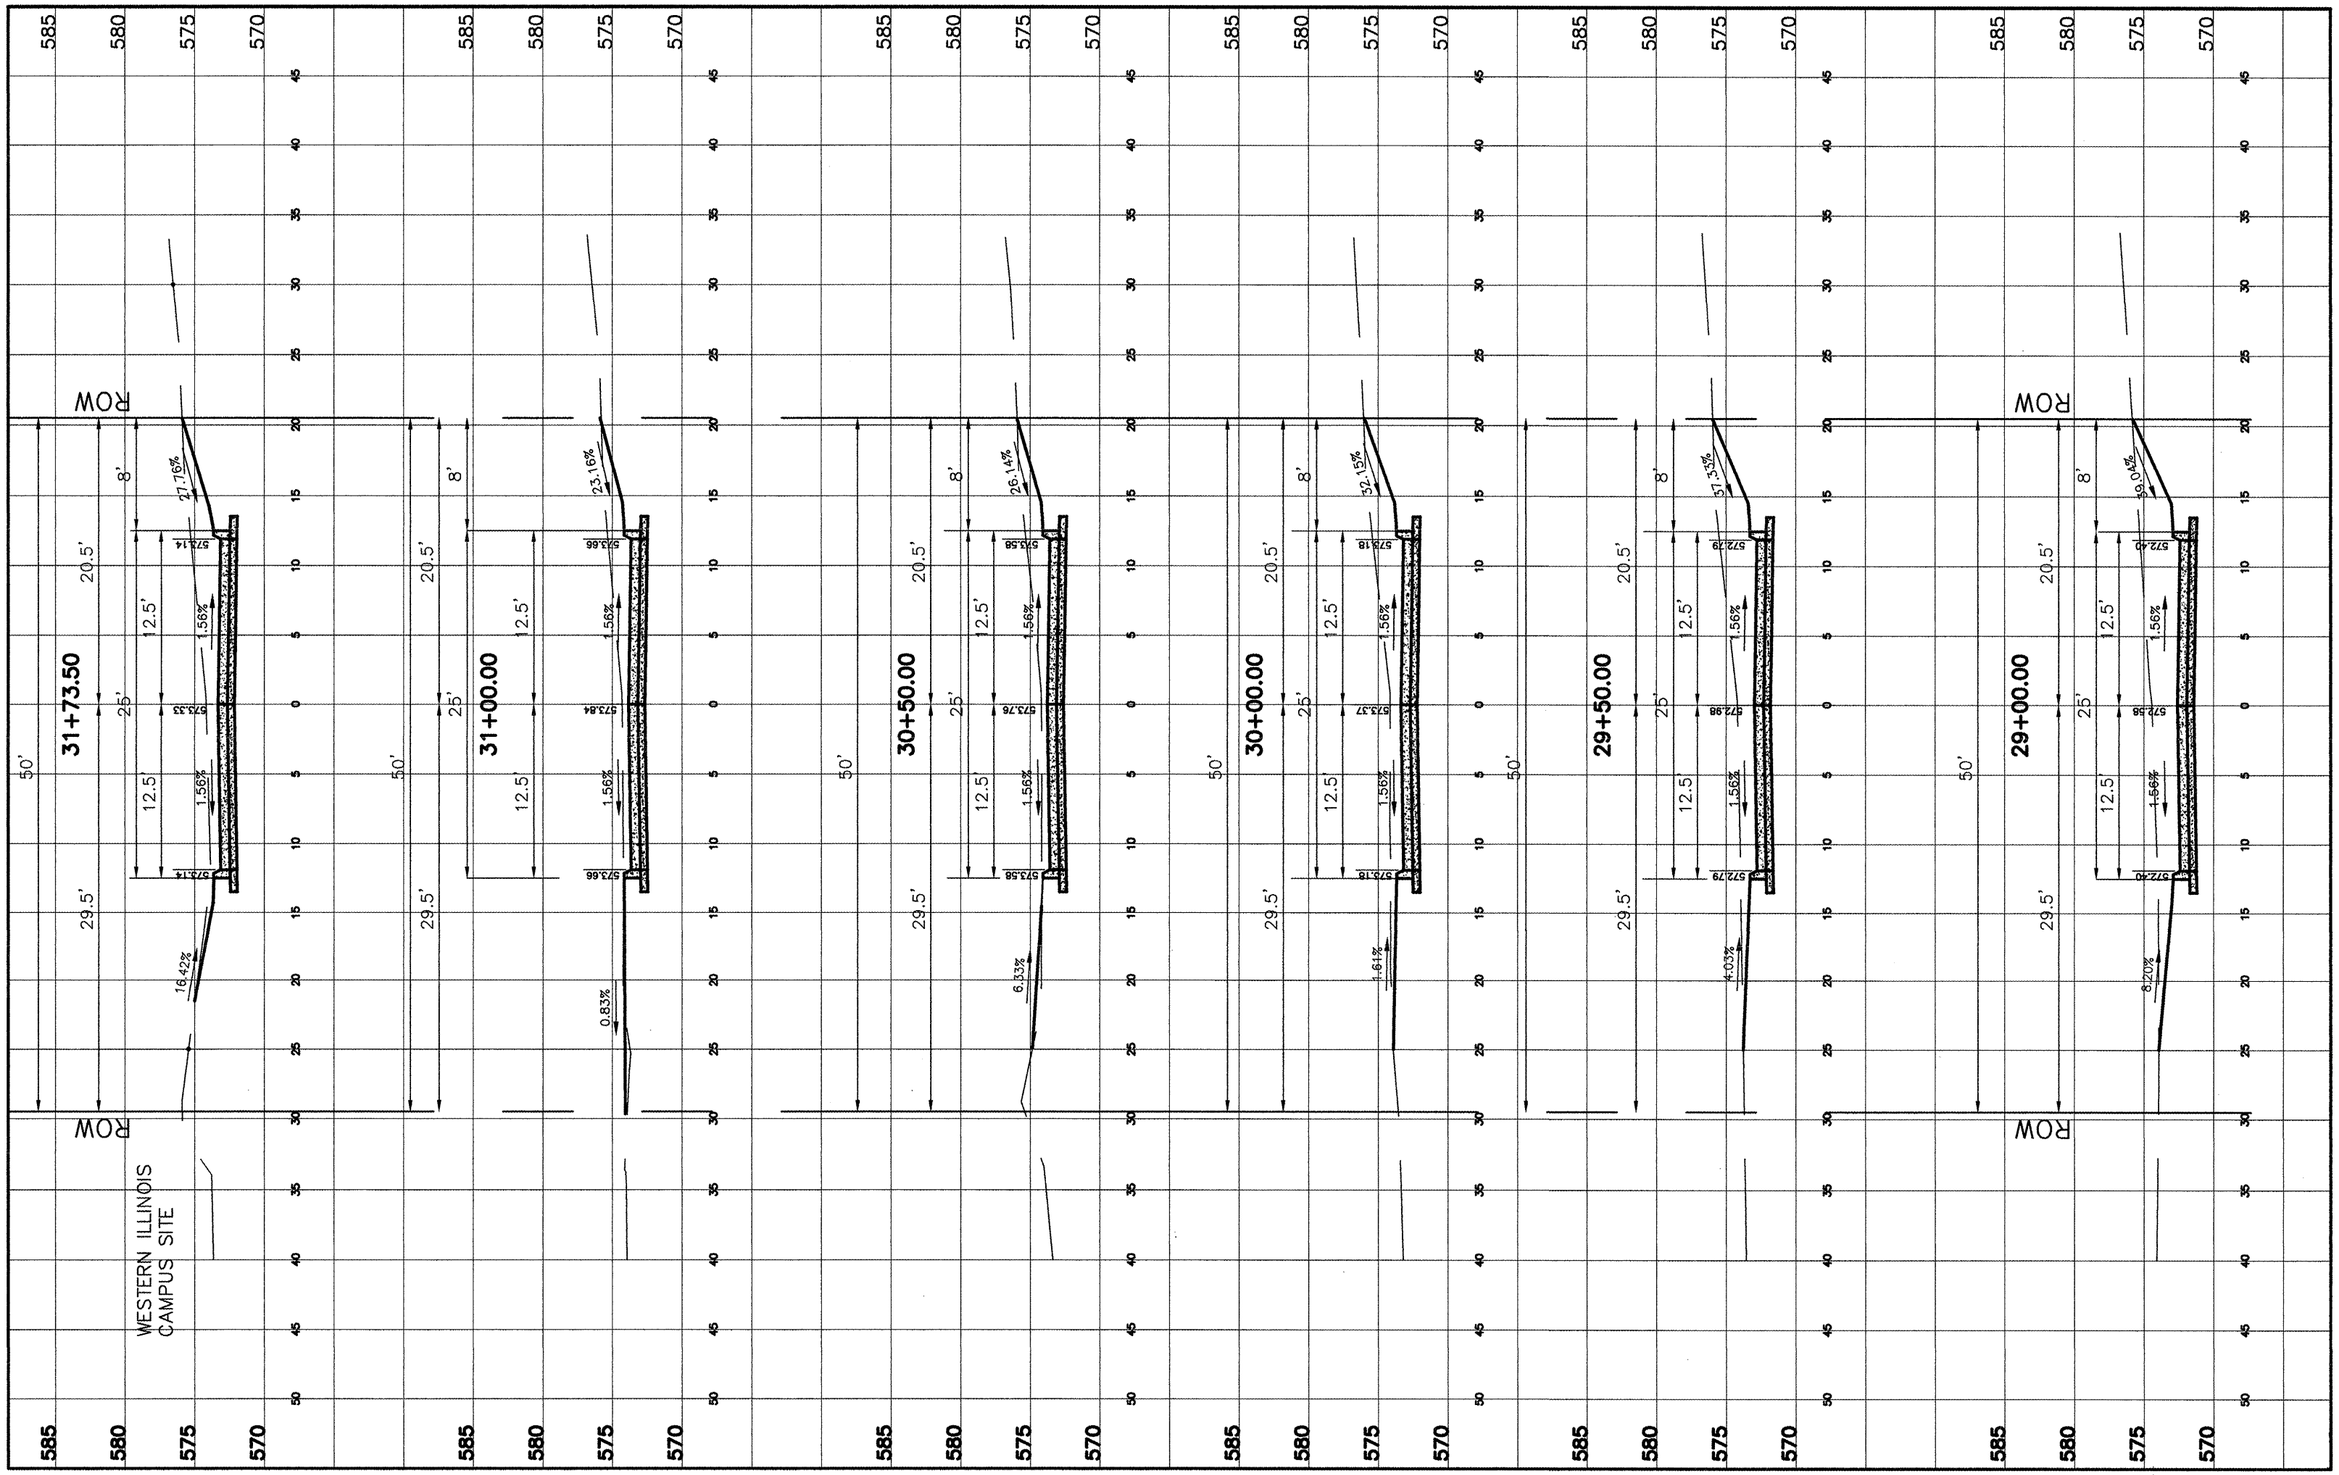

RIVERTECH BOULEVARD PROJECT NO MFT 08-00239-00-RP

SHEET 27 OF 34