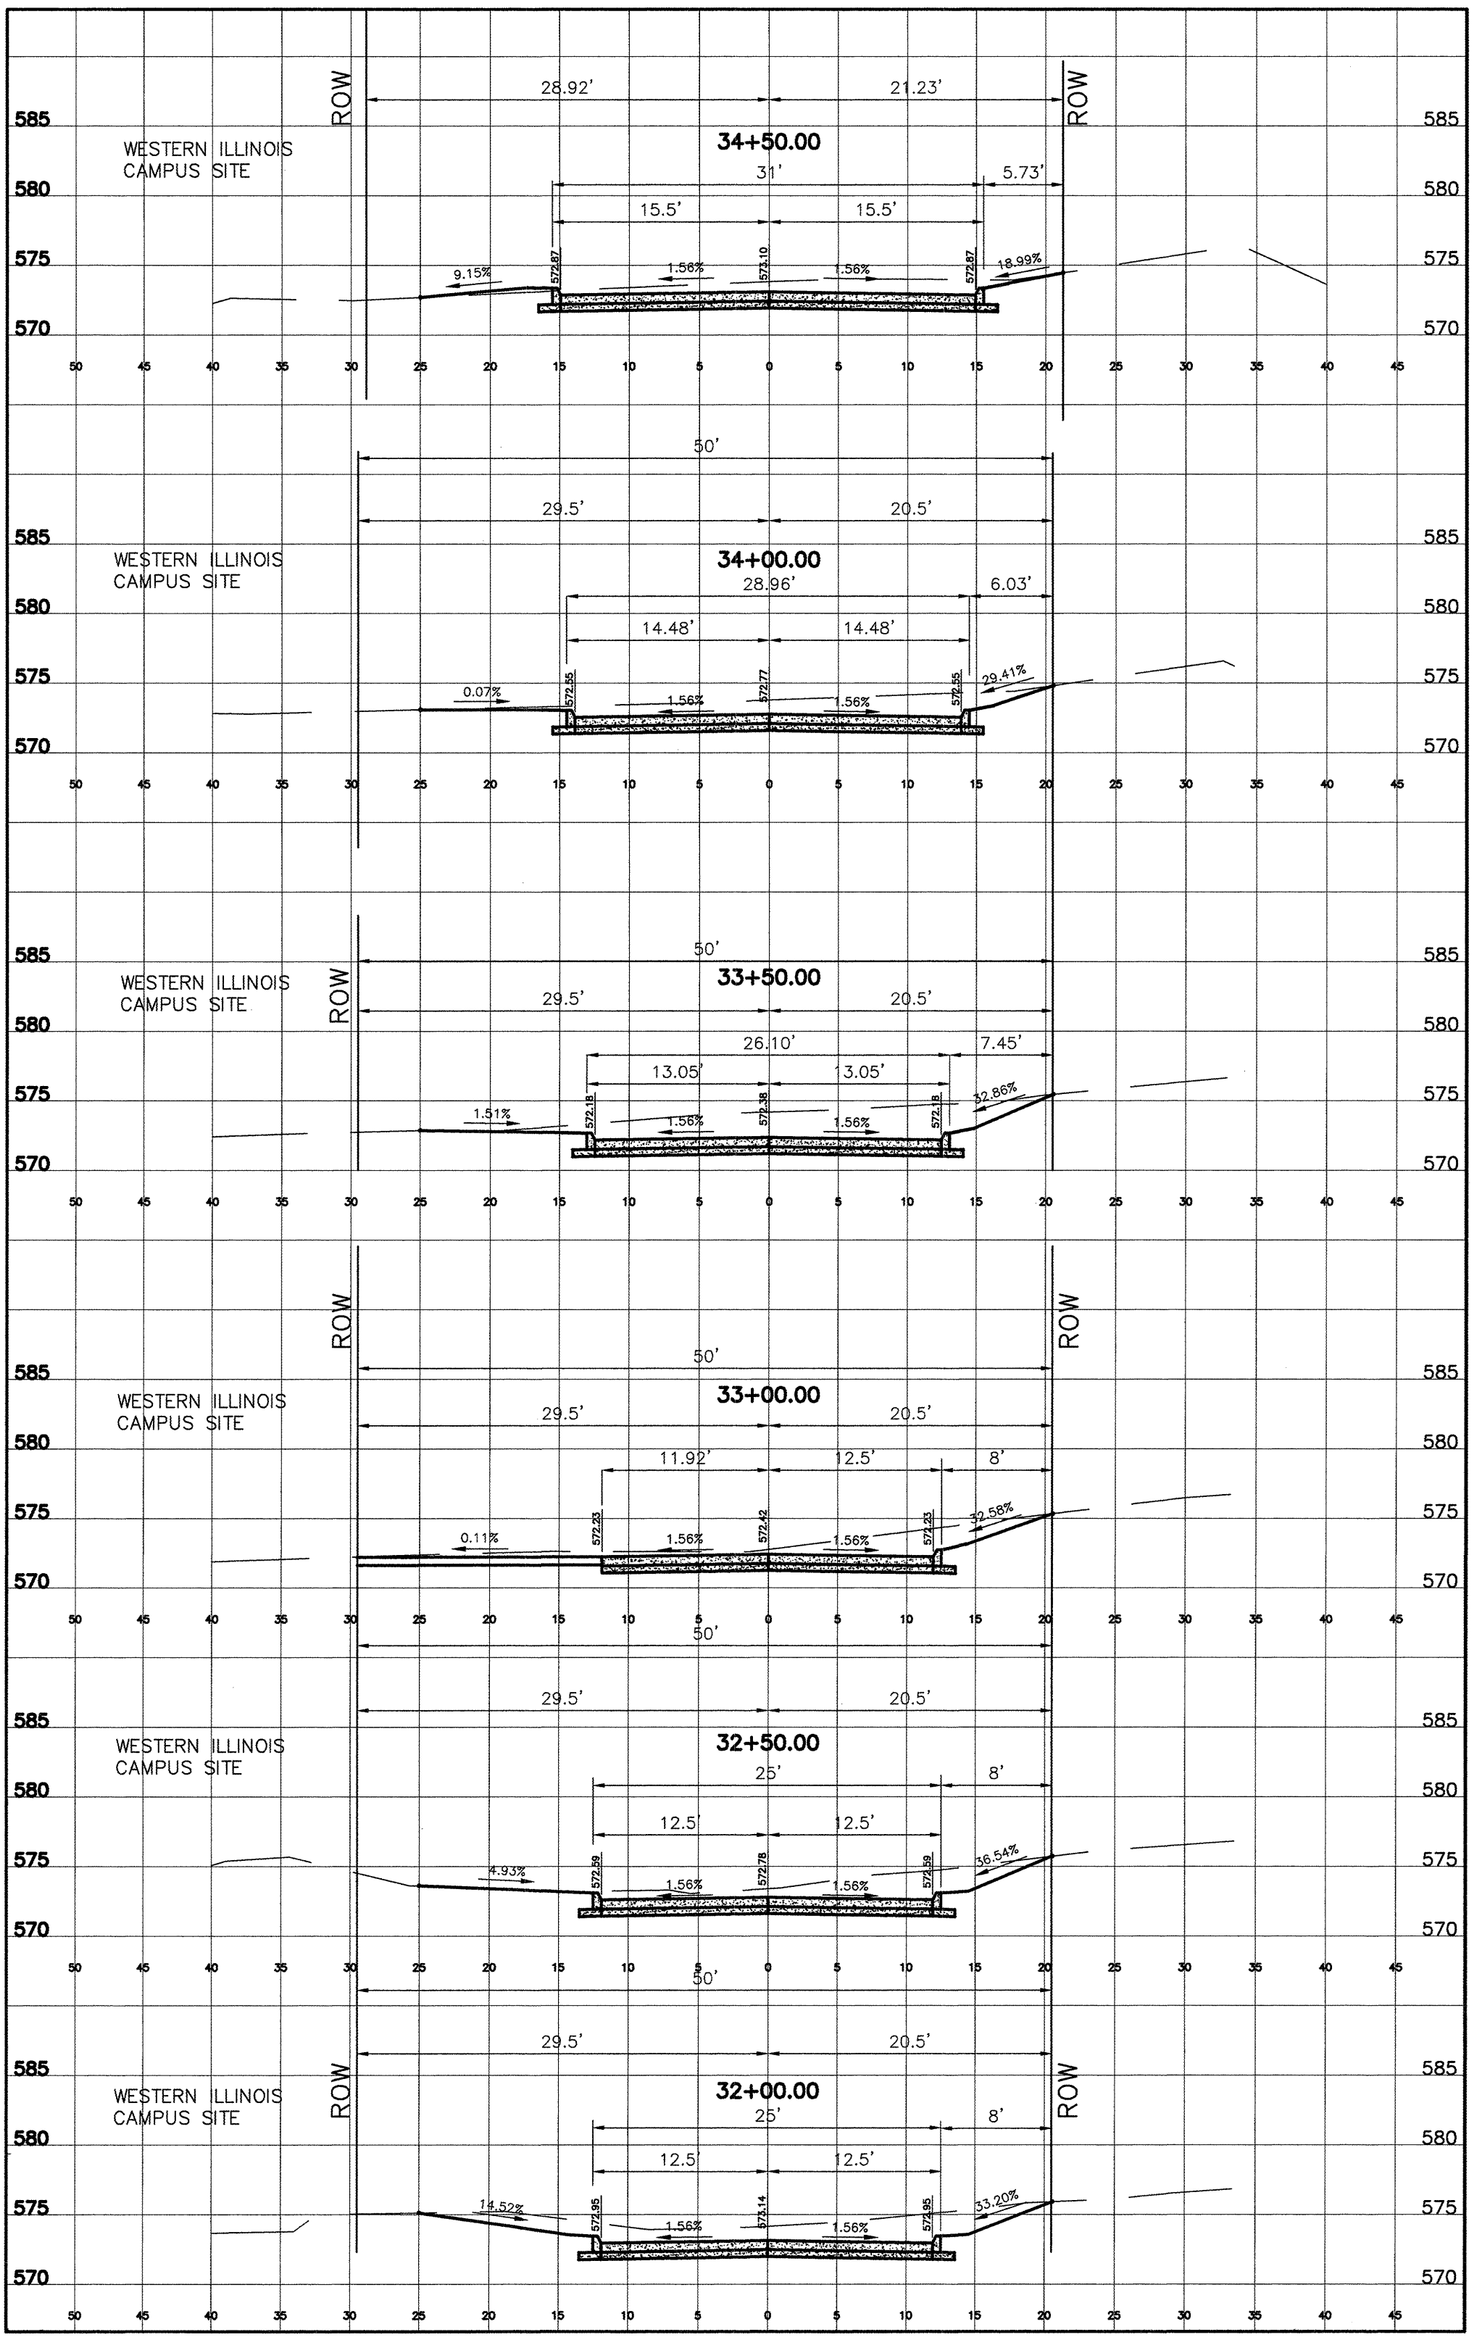

RIVERTECH BOULEVARD PROJECT NO MFT 08-00239-00-RP

SHEET 28 OF 34