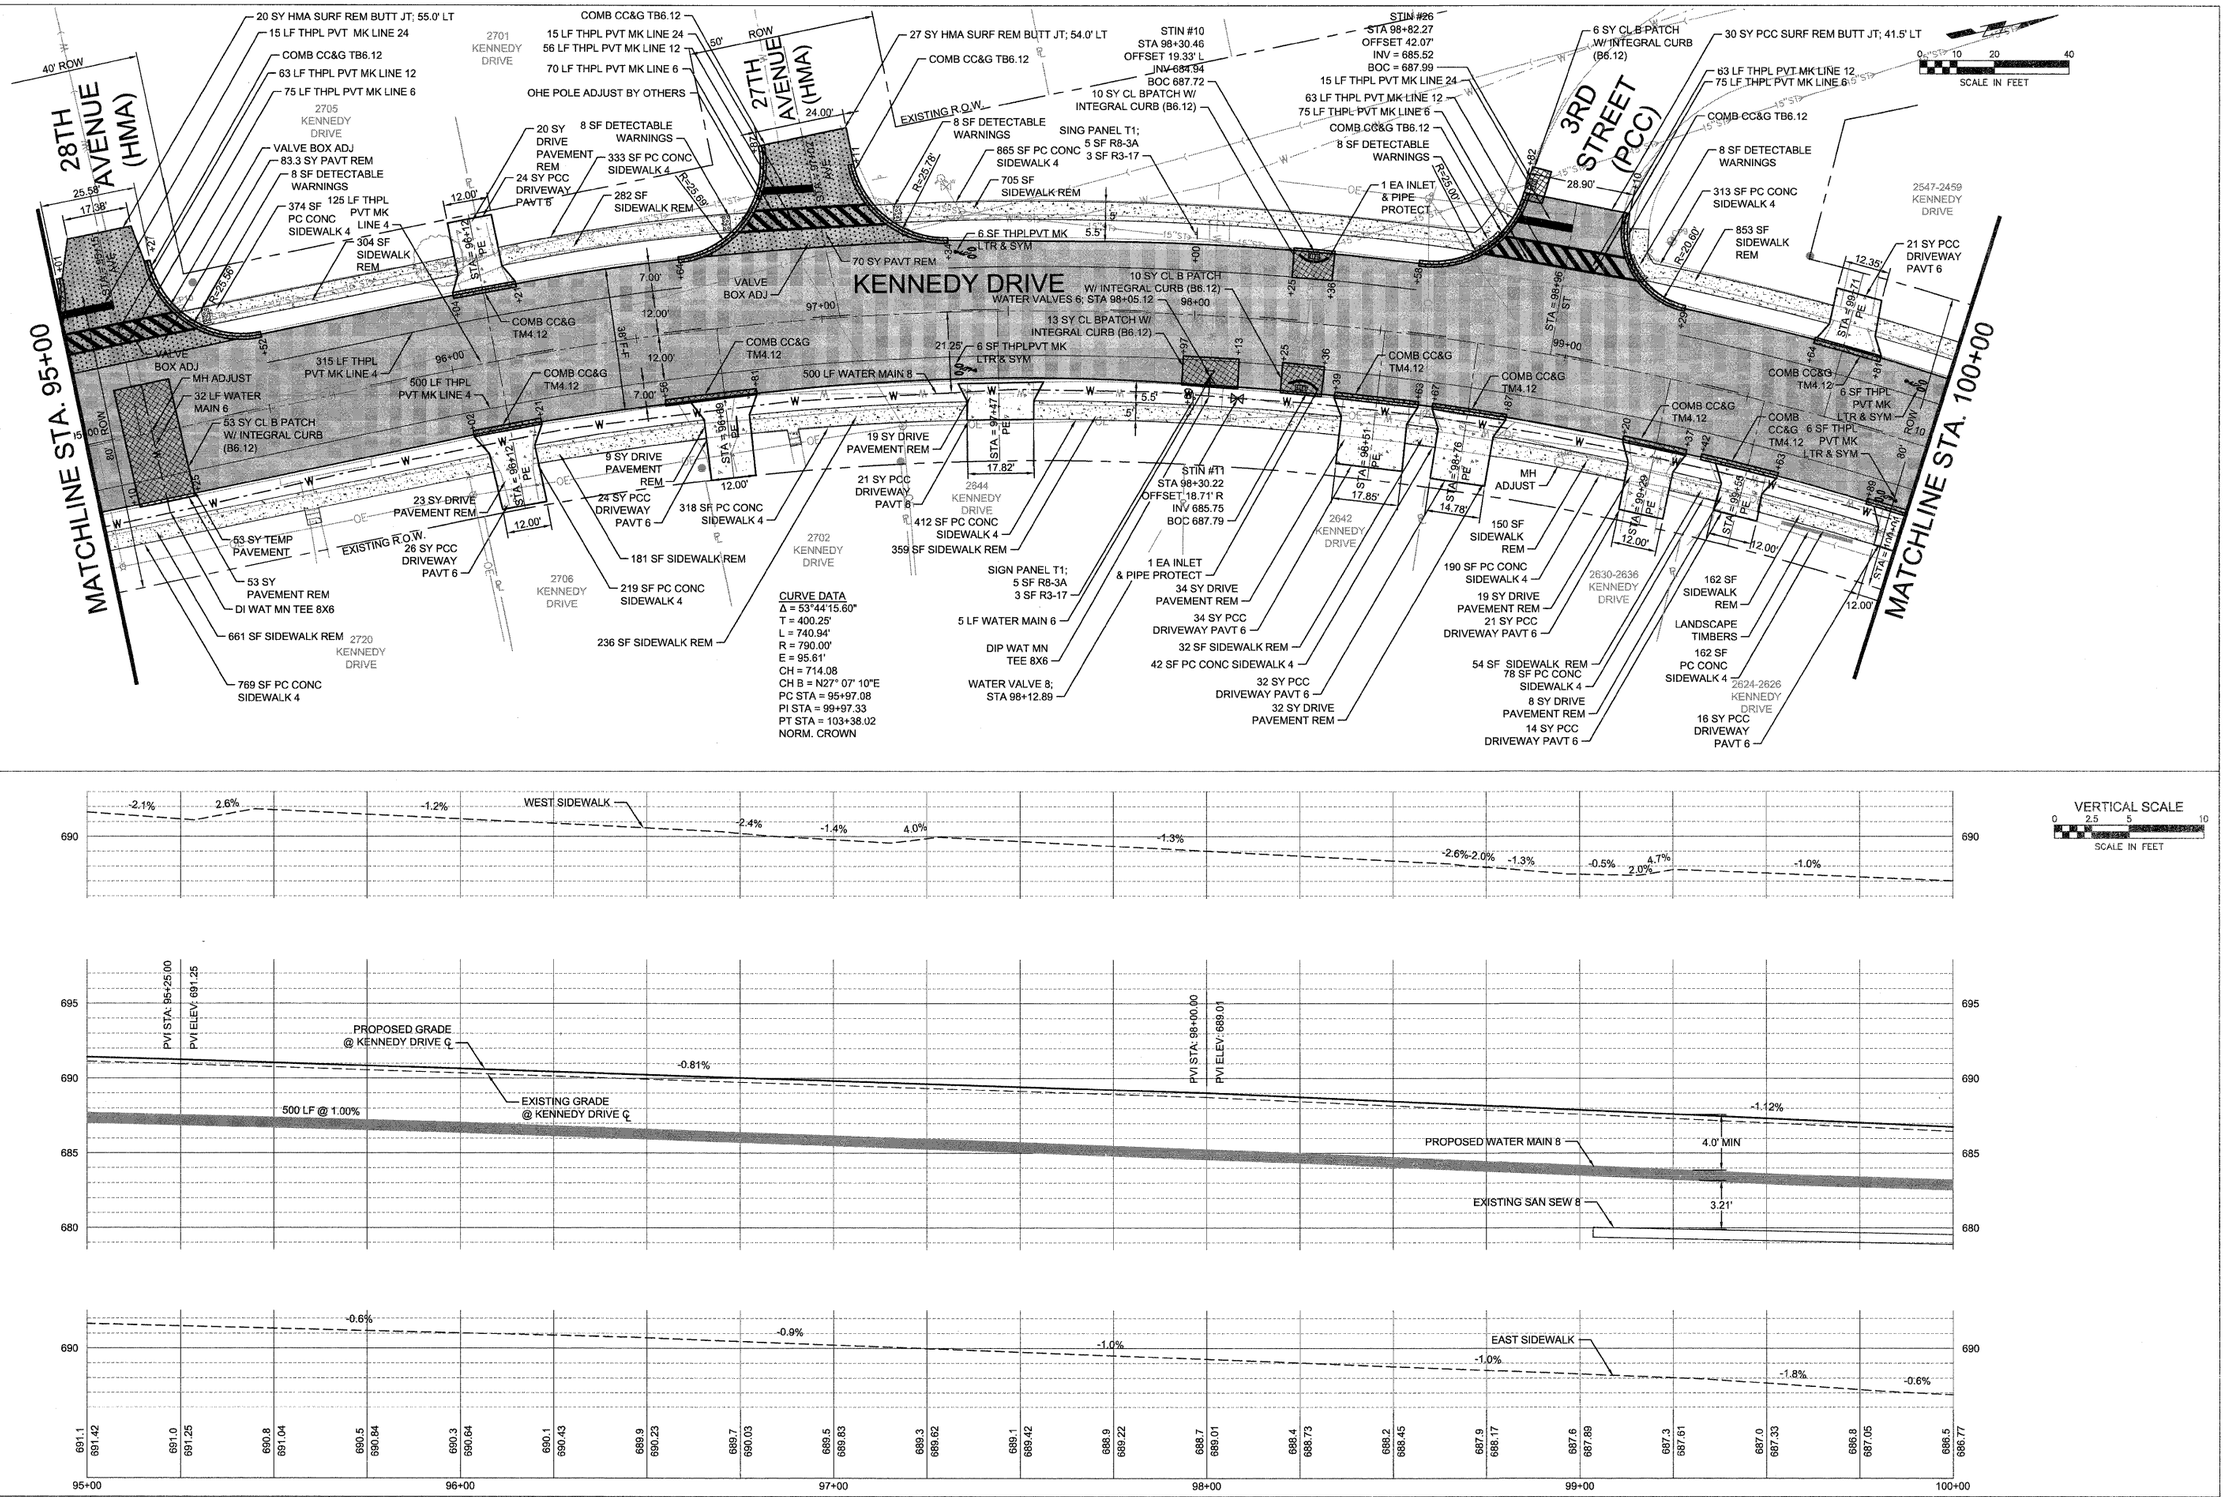

FILE NAME = P:\Projects\MO\3113710\Dwg	USER NAME =	DESIGNED — RAM	REVISED —	STATE OF ILLINOIS DEPARTMENT OF TRANSPORTATION	PLAN AND PROFILE
		DRAWN — LJJ	REVISED —		
	PLOT SCALE =	CHECKED — DCS	REVISED —		SCALE: SHEET 11 OF 18 SHEETS STA. 95+00 TO STA.100+00
	PLOT DATE =	DATE — 23MAR2012	REVISED —		

F.A.U. RTE.	SECTION	COUNTY	TOTAL SHEETS	SHEET NO.
5849	11-00151-00-RS	ROCK ISLAND	75	23
		CONTRACT NO. 85558		
	ILLINOIS FED. AID PROJECT			