LEGEND

- TYPE 1/TYPE 2 BARRICADE WITH FLASHER
- DRUM WITH FLASHER
- FLAGGER
- TEMPORARY THPL PVT MK LINE 4 (DOUBLE YELLOW)
- TYPE III BARRICADE WITH 2 FLASHERS
- ARROW BOARD
- WORK AREA

NOTE: USE STANDARD 701501 WHEN WORKING ON SIDE ROADS. MAINTAIN 2-WAY TRAFFIC OVERNIGHT.

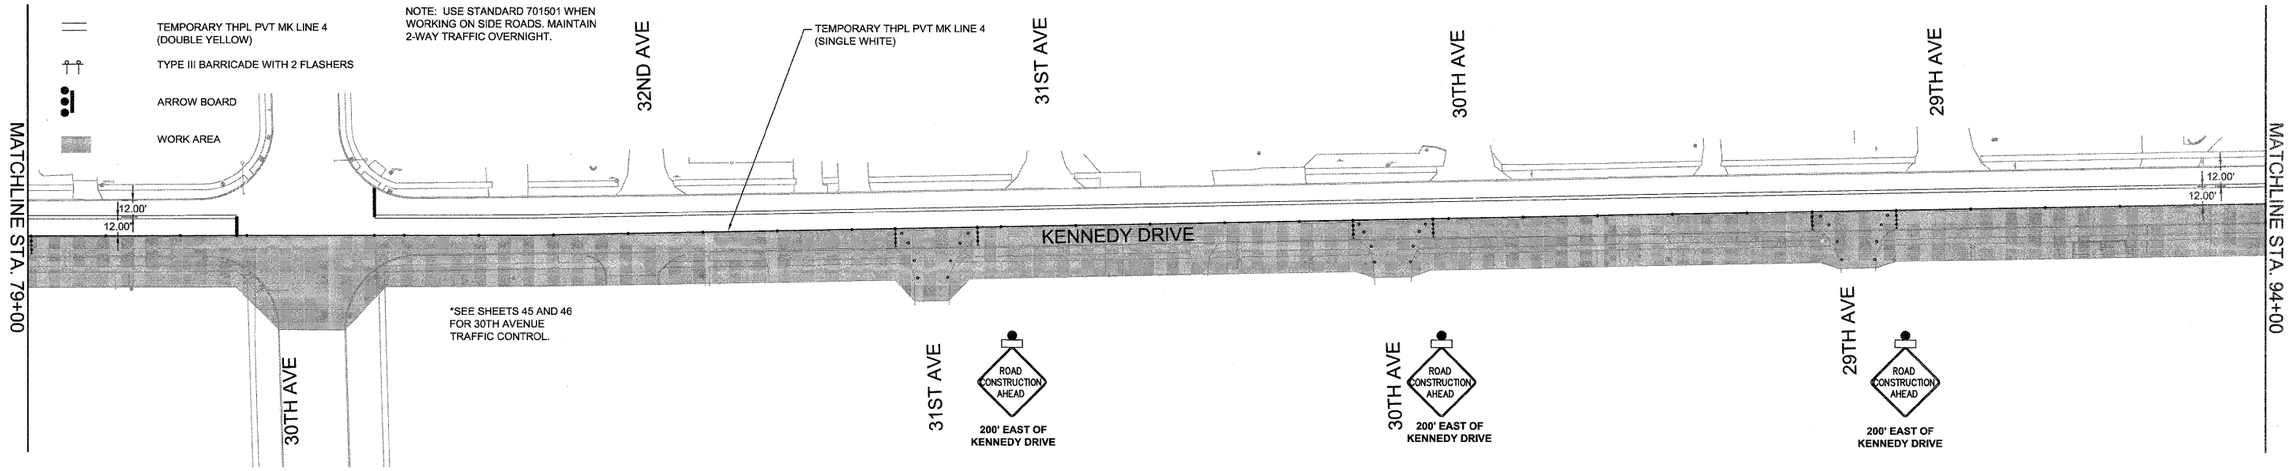

-50 0 50 100 150 200 250
SCALE IN FEET

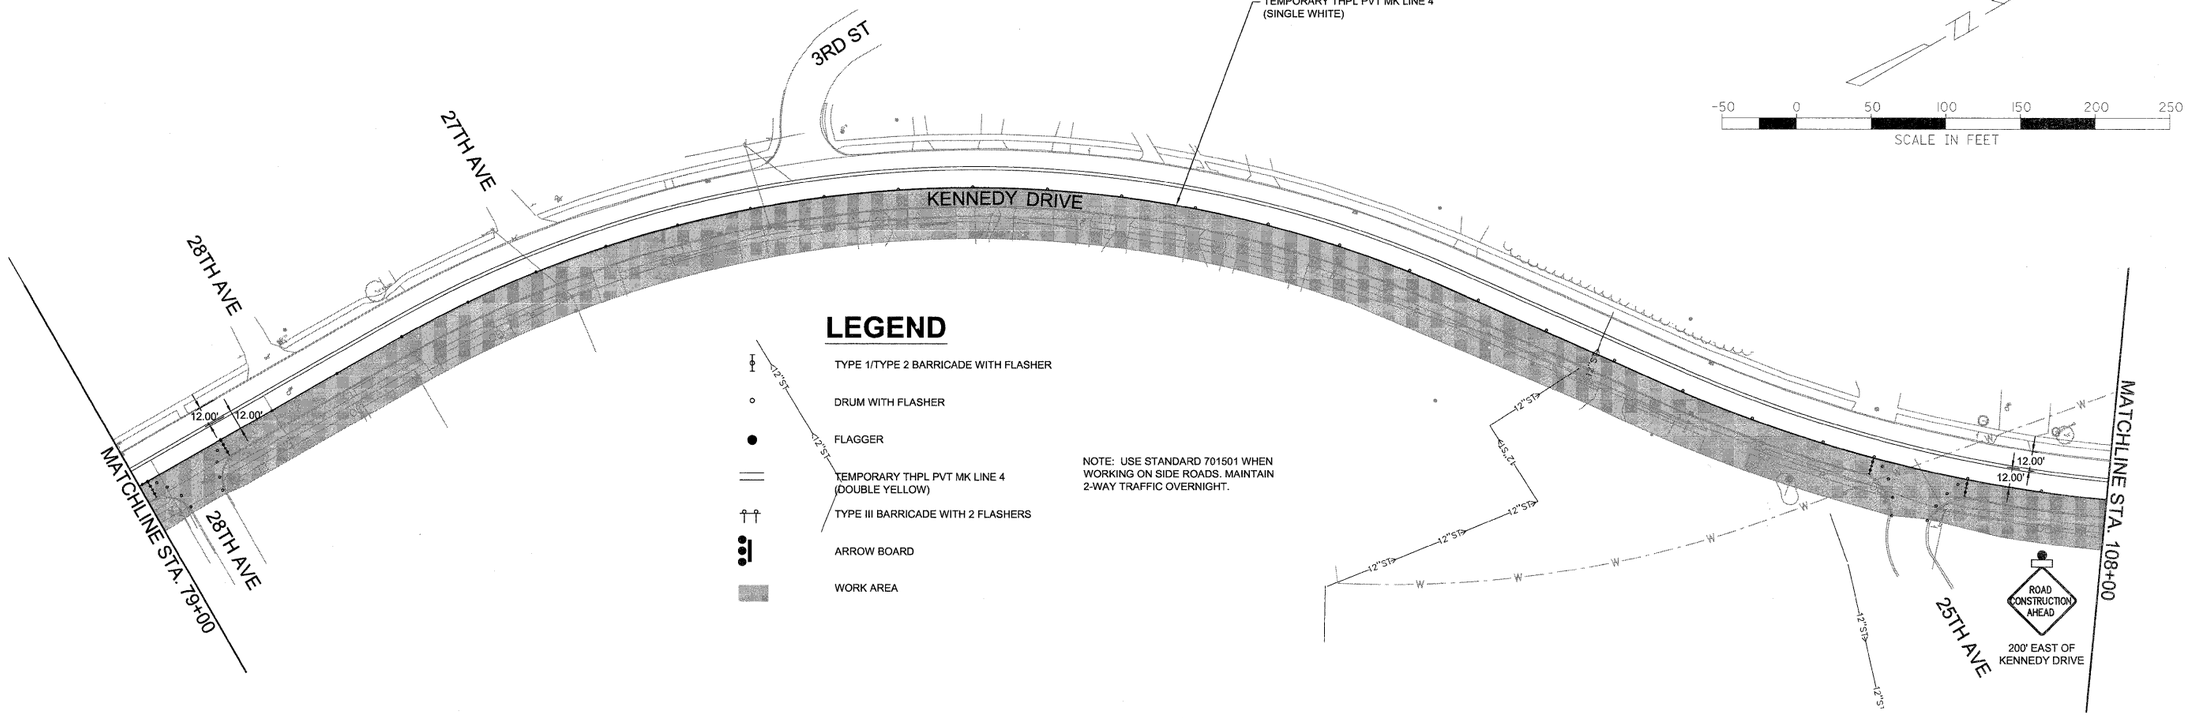

-50 0 50 100 150 200 250
SCALE IN FEET

LEGEND

- TYPE 1/TYPE 2 BARRICADE WITH FLASHER
- DRUM WITH FLASHER
- FLAGGER
- TEMPORARY THPL PVT MK LINE 4 (DOUBLE YELLOW)
- TYPE III BARRICADE WITH 2 FLASHERS
- ARROW BOARD
- WORK AREA

NOTE: USE STANDARD 701501 WHEN WORKING ON SIDE ROADS. MAINTAIN 2-WAY TRAFFIC OVERNIGHT.

FILE NAME = P:\Projects\MO\3113710\Dwg	USER NAME = LJJ	DESIGNED — PRL	REVISED —
		DRAWN — PRL	REVISED —
	PLOT SCALE = 50.0000 '/' IN.	CHECKED — PRL	REVISED —
	PLOT DATE = 3/19/2012	DATE — 17APR2012	REVISED —

STATE OF ILLINOIS
DEPARTMENT OF TRANSPORTATION

TRAFFIC CONTROL
STAGE 3

SCALE: | SHEET 13 OF 23 SHEETS | STA. | TO STA.

F.A.U. RTE.	SECTION	COUNTY	TOTAL SHEETS	SHEET NO.
5849	II-00151-00-RS	ROCK ISLAND	75	43
		CONTRACT NO. 85558		
		ILLINOIS FED. AID PROJECT		