LEGEND

- TYPE 1/TYPE 2 BARRICADE WITH FLASHER
- DRUM WITH FLASHER
- FLAGGER
- TEMPORARY THPL PVT MK LINE 4 (DOUBLE YELLOW)
- TYPE III BARRICADE WITH 2 FLASHERS
- ARROW BOARD
- WORK AREA

NOTE: USE STANDARD 701501 WHEN WORKING ON SIDE ROADS. MAINTAIN 2-WAY TRAFFIC OVERNIGHT.

N

-50 0 50 100 150 200 250
SCALE IN FEET

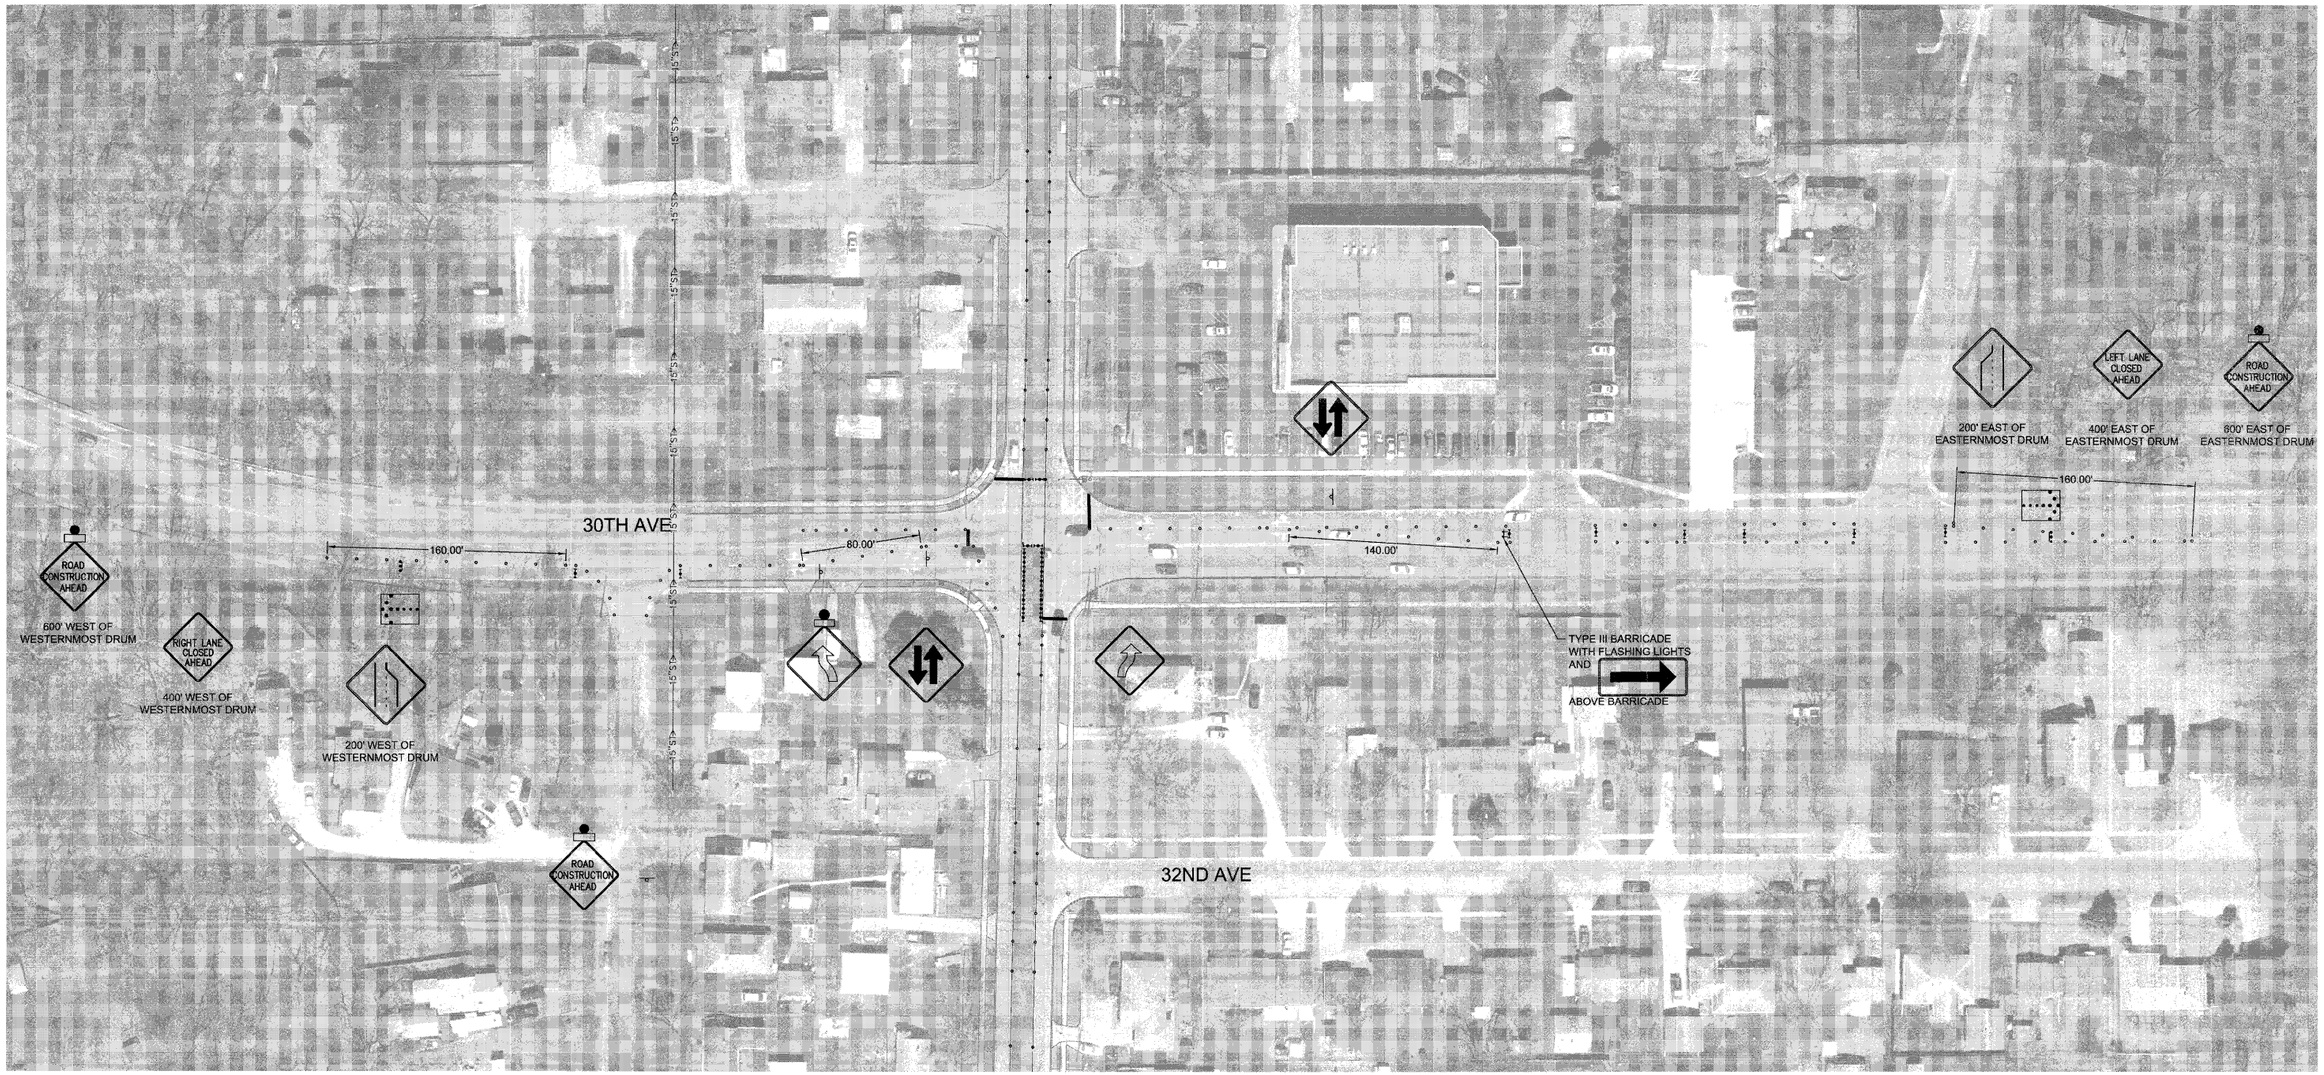

FILE NAME = P:\Projects\MO\3113710\Dwg	USER NAME = LJJ	DESIGNED — PRL	REVISED —	STATE OF ILLINOIS DEPARTMENT OF TRANSPORTATION	TRAFFIC CONTROL STAGE 4A	F.A.U. RTE.	SECTION	COUNTY	TOTAL SHEETS / SHEET NO.
		DRAWN — PRL	REVISED —			5849	11-00151-00-RS	ROCK ISLAND	75 / 51
	PLOT SCALE = 50:0.0000 ':' / IN.	CHECKED — PRL	REVISED —					CONTRACT NO. 85558	
	PLOT DATE = 3/19/2012	DATE — 17APR2012	REVISED —		SCALE: SHEET 21 OF 23 SHEETS STA. TO STA.			ILLINOIS FED. AID PROJECT	