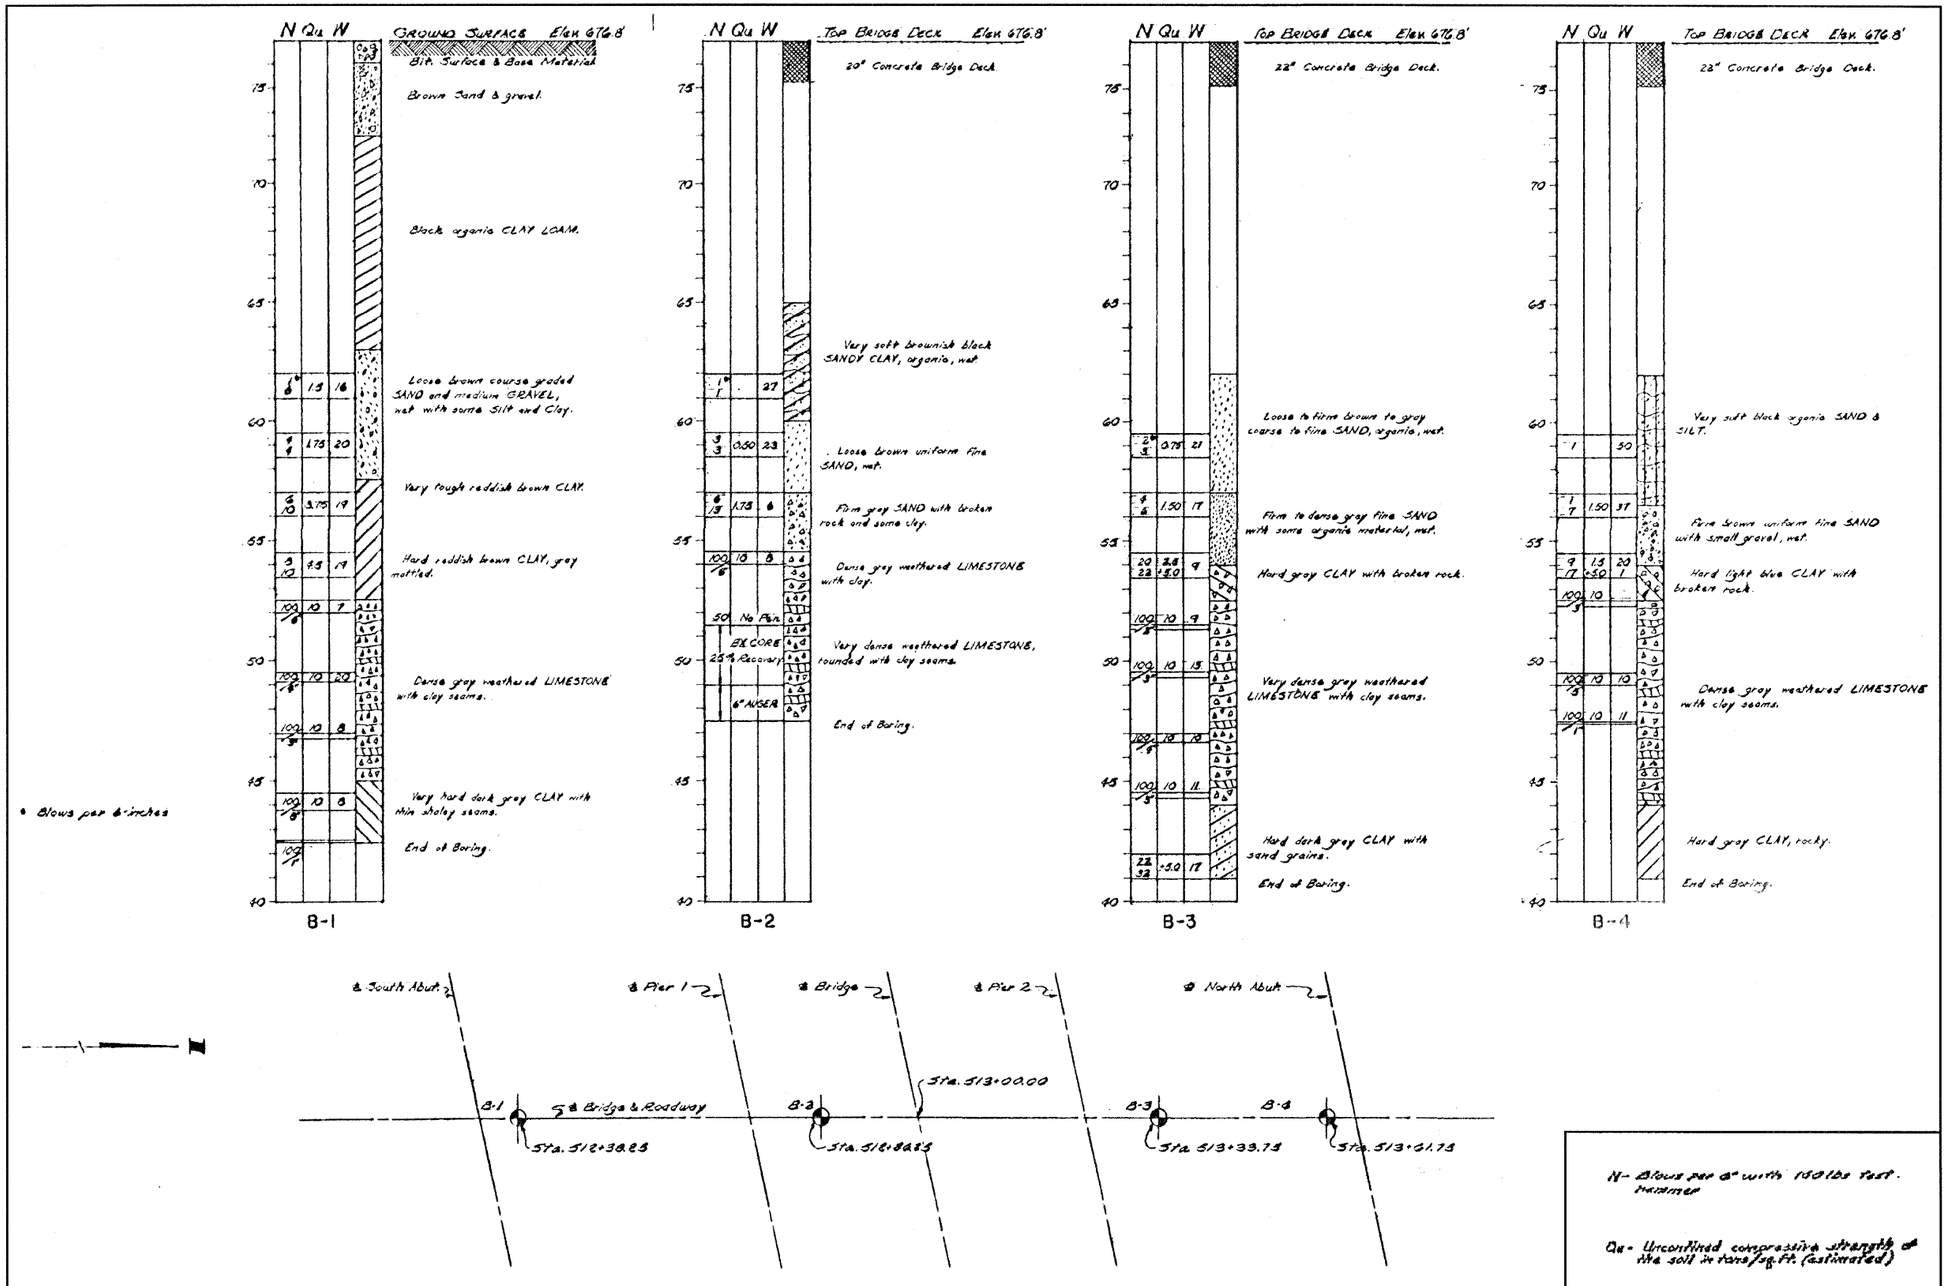

BORING PLAN

FILE NAME = 120191-sht-bridge.dgn	USER NAME =	DESIGNED - A.S.L.	REVISED -	STATE OF ILLINOIS LIVINGSTON COUNTY HIGHWAY DEPARTMENT	BORINGS STRUCTURE NO. 053-3457	F.A.S.	SECTION	COUNTY	TOTAL SHEETS / SHEET NO.
HAMPTON, LENZINI AND RENWICK, INC. 3565 STEVENSON DRIVE, SUITE 201 SPRINGFIELD, ILLINOIS 62703		CHECKED - S.W.M.	REVISED -			351	08-00145-05-BR	LIVINGSTON	29 / 29
HLR ILLINOIS PROFESSIONAL DESIGN FIRM LS / PE / SE CORP. 184.000969	PLOT SCALE =	DRAWN - D.A.B.	REVISED -			SOUTH 7TH STREET		CONTRACT NO. 87494	
	PLOT DATE = 2/14/2012	CHECKED - S.W.M.	REVISED -		SHEET NO. 12 OF 12 SHEETS		ILLINOIS	FED. AID PROJECT	