CURVE 1
PC STA 202+94.80
PT STA 204+38.71
Δ = 04°16'41"
R = 1927.36'
T = 71.99'
L = 143.91'
CHORD
S 00°53'55" W
143.88'

CURVE 2
PC STA 204+58.96
PT STA 206+86.24
Δ = 13°18'09"
R = 978.95'
T = 114.15'
L = 227.28'
CHORD
S 09°41'20" W
226.77'

N

GRAPHIC SCALE
0 10 20
(IN FEET)

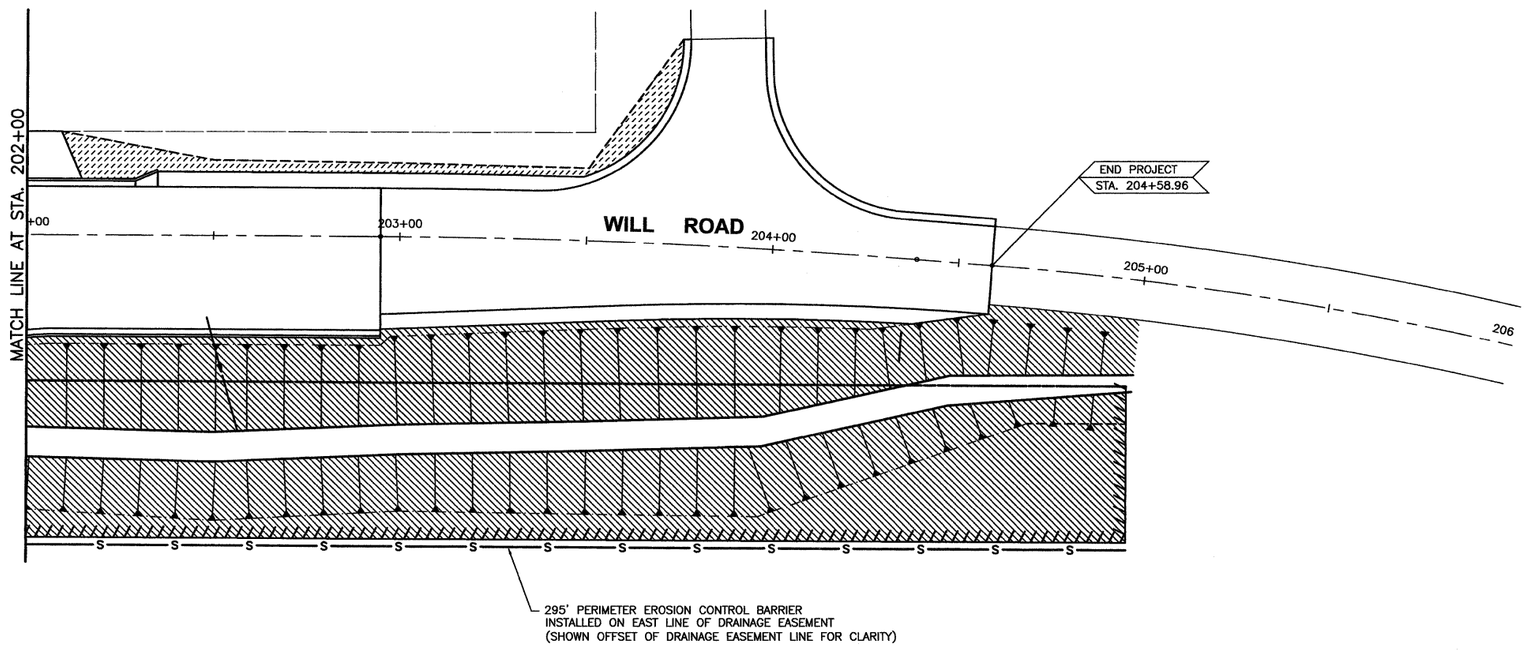

SEEDING CLASS 2A
MULCH METHOD 2

SEEDING CLASS 4
EROSION CONTROL BLANKET

SODDING SALT TOLERANT

STONE RIPRAP CLASS A4

—S— PERIMETER EROSION CONTROL BARRIER

TEMPORARY DITCH CHECK

INLET AND PIPE PROTECTION

CHAMLIN & ASSOCIATES, INC. © 2011
Drawing Name: G:\Users\EVB22-3\-Diamond-Will-Road-&-IL-113-Env-Survey\CAD\C3D\PLANS-EXTENDED\039-EROS-202-206.dwg Last Modified: Mar 27, 2012 - 3:30pm Plotted on: Mar 28, 2012 - 11:18am by nancia

DRAWN BY: NV	REVISIONS			
CHECKED BY: JKC	LEVEL	BY	DATE	DESCRIPTION
DATE: 02/12				

CHAMLIN & ASSOCIATES

PERU MORRIS
ILLINOIS

FAS 301 / FAU 383
SECTION 11-00007-00-WR
VILLAGE OF DIAMOND
GRUNDY AND WILL COUNTIES

EROSION AND SEDIMENT CONTROL PLANS - WILL ROAD
STA. 202+00 TO STA. 206+00

CONSTRUCTION PLANS

CONTRACT NO. 87520

CURRENT AS OF: 02/12

SCALE: AS NOTED

SHEET 39 OF 96

FILE NO.: 66022.01 Y-