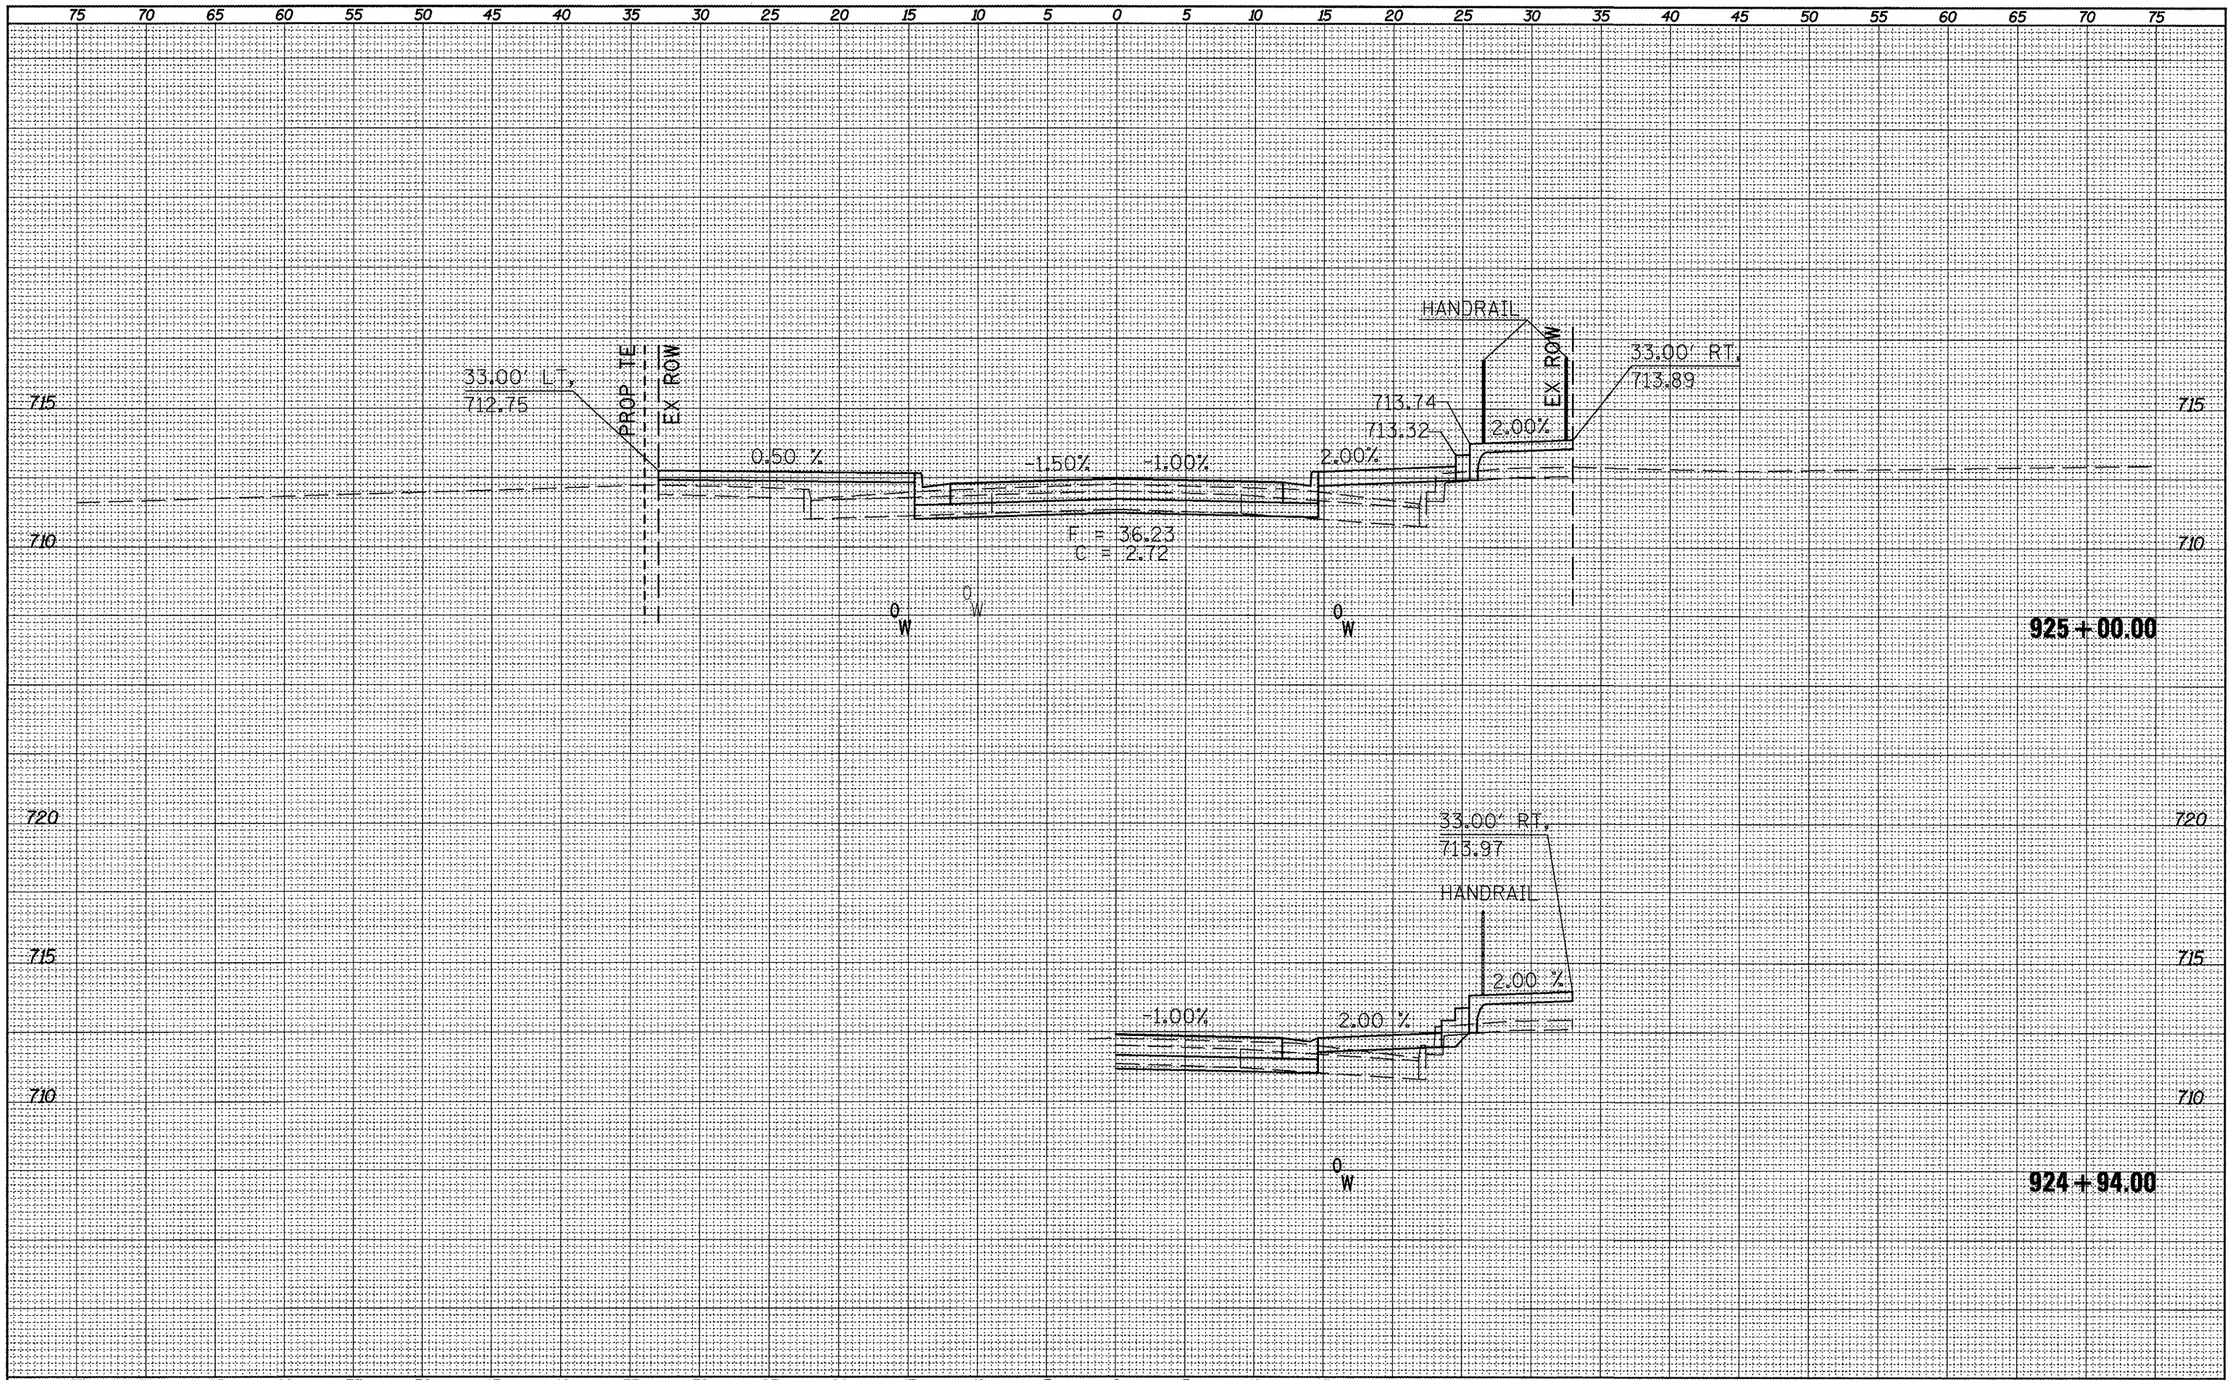

FILE NAME = xsect_sht.dgn	USER NAME = horstkj	DESIGNED -	REVISED -
		DRAWN -	REVISED -
	PLOT SCALE = 10.0457 ' / in.	CHECKED -	REVISED -
	PLOT DATE = 3/21/2012	DATE -	REVISED -

STATE OF ILLINOIS
DEPARTMENT OF TRANSPORTATION

CROSS SECTIONS

SCALE: | SHEET NO. OF SHEETS | STA. 924+94.00 TO STA. 925+00.00

F.A.P. RTE.	SECTION	COUNTY	TOTAL SHEETS	SHEET NO.
317	16W-1,RS-3	FULTON	347	291

CONTRACT NO. 88795

ILLINOIS FED. AID PROJECT

NOTE BOOK NO. | PLOTTED | TEMPLATE | AREAS | AREAS CHECKED